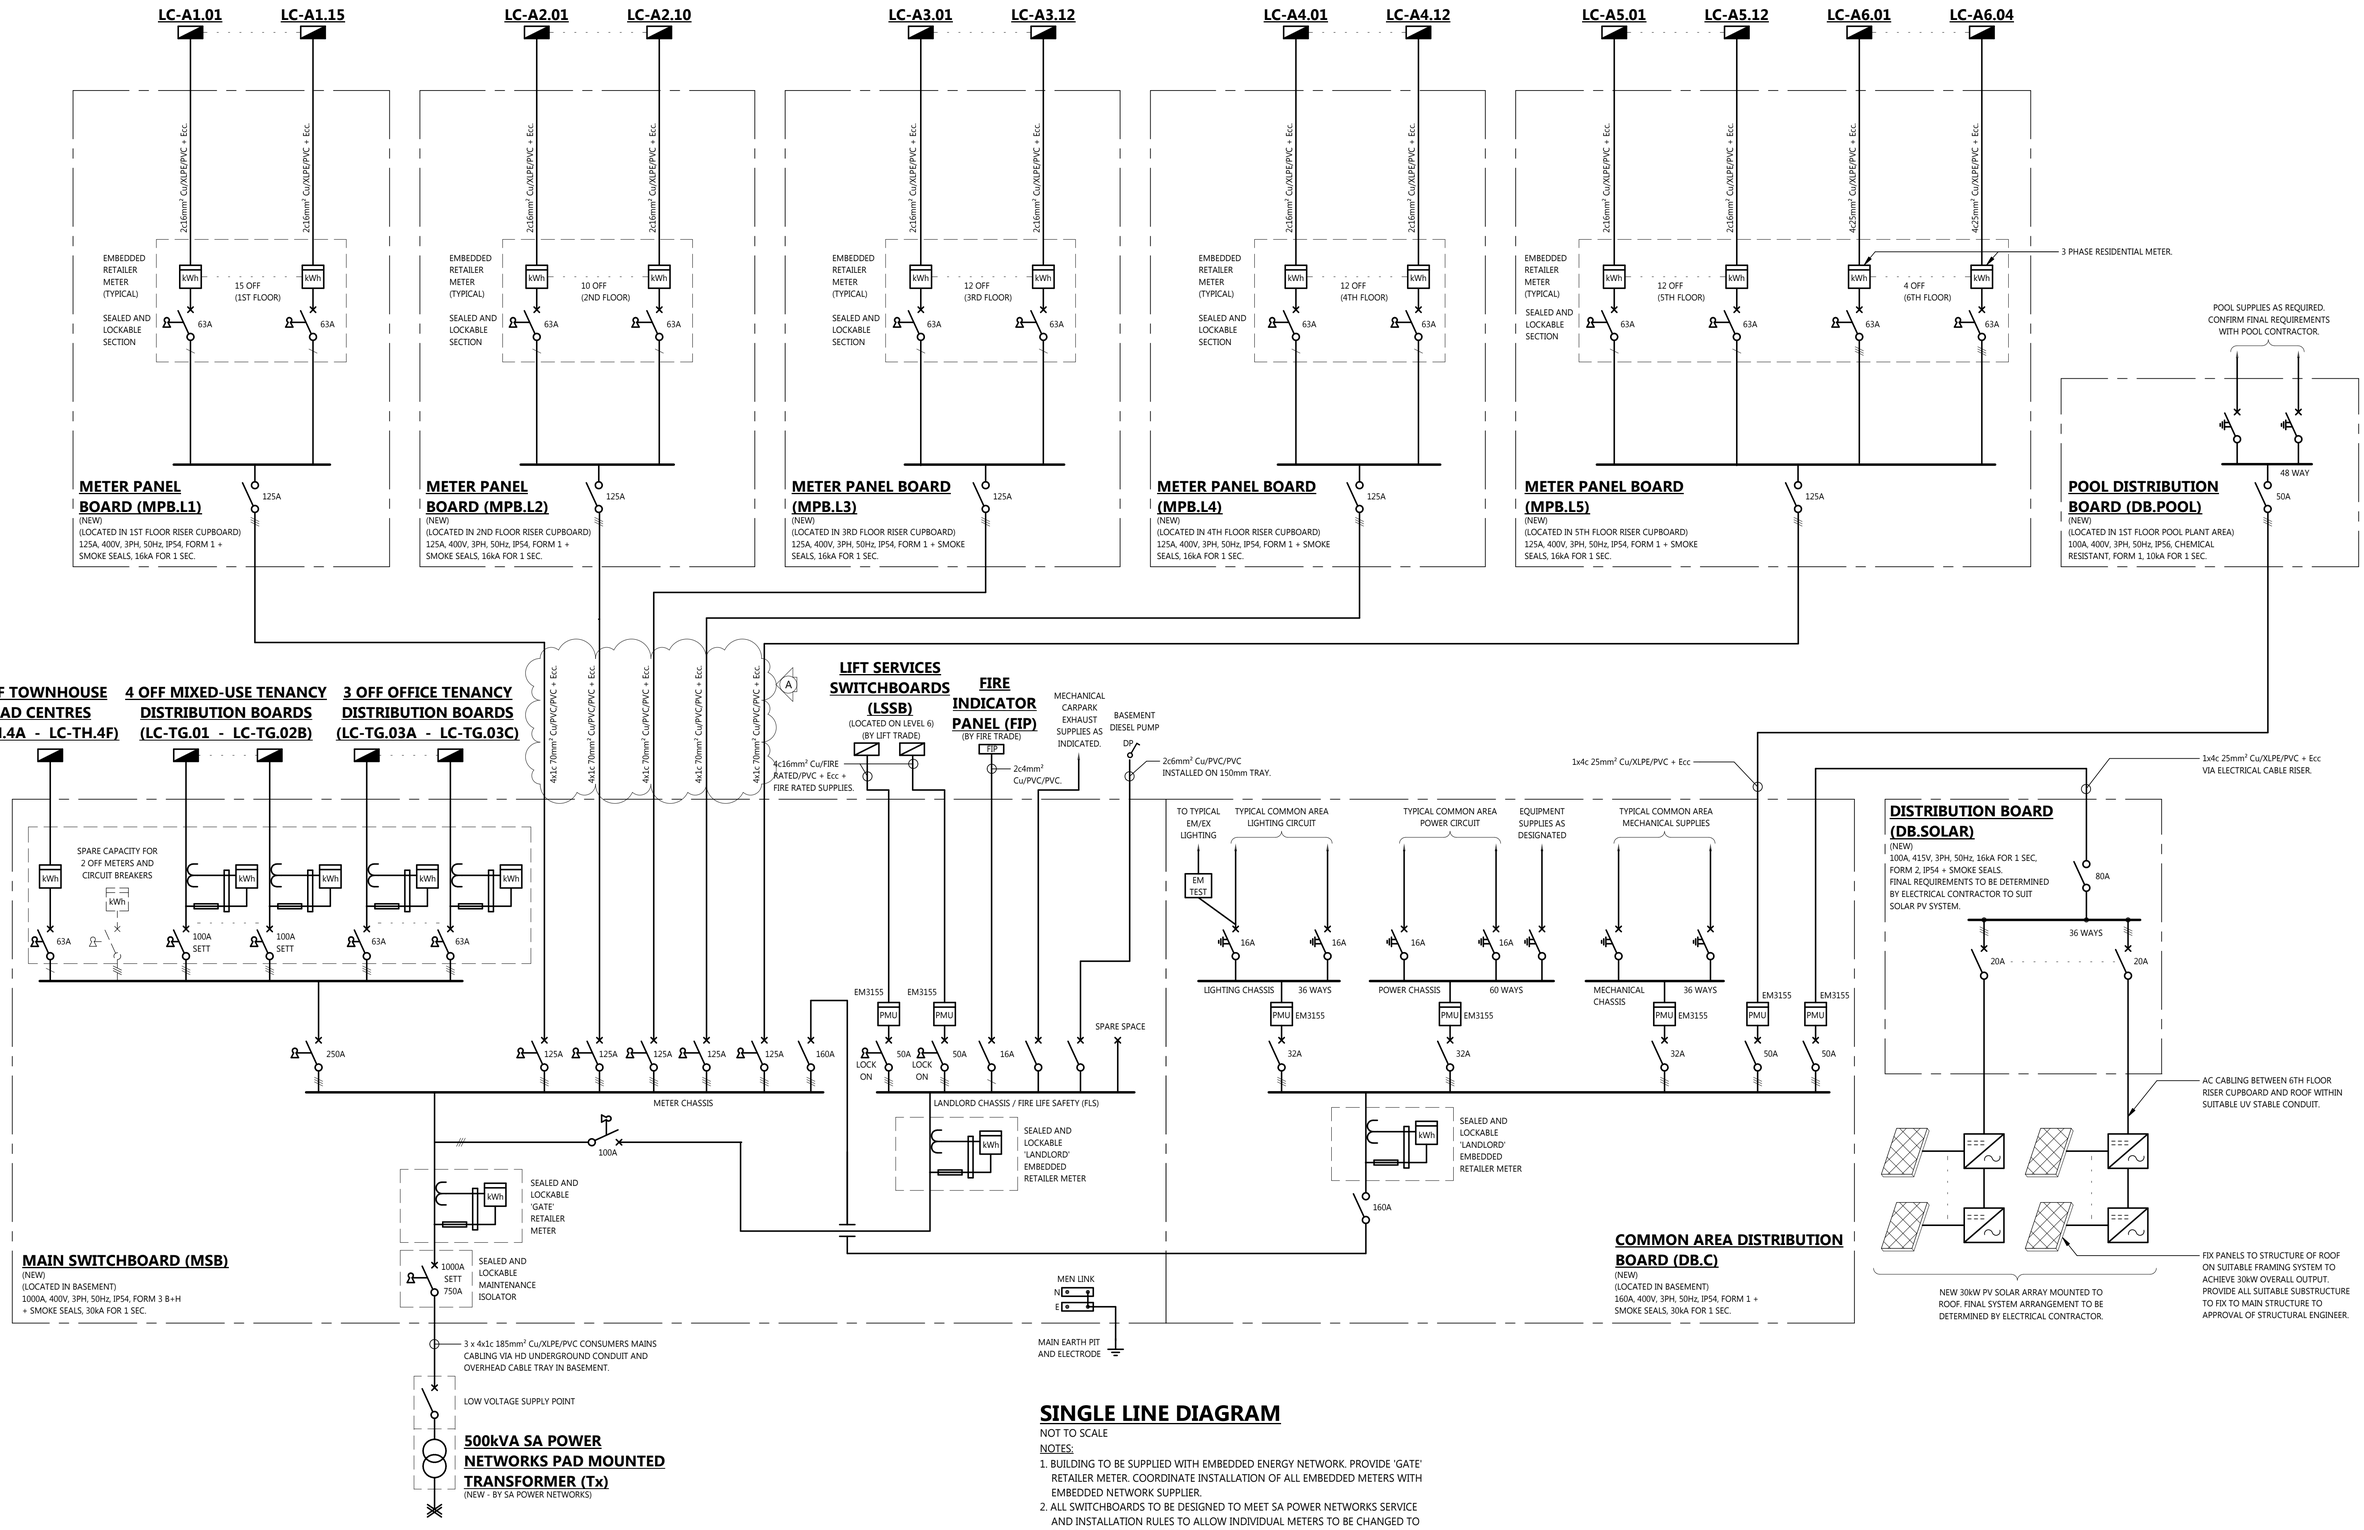

SINGLE LINE DIAGRAM

NOT TO SCALE

NOTES:

1. BUILDING TO BE SUPPLIED WITH EMBEDDED ENERGY NETWORK. PROVIDE 'GATE' RETAILER METER. COORDINATE INSTALLATION OF ALL EMBEDDED METERS WITH EMBEDDED NETWORK SUPPLIER.
2. ALL SWITCHBOARDS TO BE DESIGNED TO MEET SA POWER NETWORKS SERVICE AND INSTALLATION RULES TO ALLOW INDIVIDUAL METERS TO BE CHANGED TO SA POWER NETWORKS INSTALLED DEVICES.

REV'N	DESCRIPTION	DATE	CHK'D
A	CONSTRUCTION ISSUE	14.02.20	MS

FOR CONSTRUCTION

© Copyright Lucid Consulting Australia

14/02/2020 4:20:51 PM

CITIFY bfc GEMMA LEA DESIGN STUDIO

LUCID CONSULTING AUSTRALIA
Level 3/169, Pirie St Adelaide SA 5000
Phone: (08) 8407 9700
Email: adelaide@lucidconsulting.com.au

PROJECT
HYDE PARK PLACE
248 UNLEY ROAD, HYDE PARK
ELECTRICAL SERVICES

DRAWING
SINGLE LINE DIAGRAM

NOT FOR CONSTRUCTION PURPOSES UNLESS STAMPED FOR CONSTRUCTION. VERIFY DIMENSIONS AND LEVELS ON SITE BEFORE SETTING OUT. DO NOT SCALE. REFER TO FIGURED DIMENSIONS - IN mm UNLESS OTHERWISE STATED.

Scale	Design: MD	No. in Set	Date
NTS	Drawn: PY	24 of 24	FEB 2020
	Review: PAC		
Orig. Size	Drawing no.		Revision
A1	LCE14462-E302		A