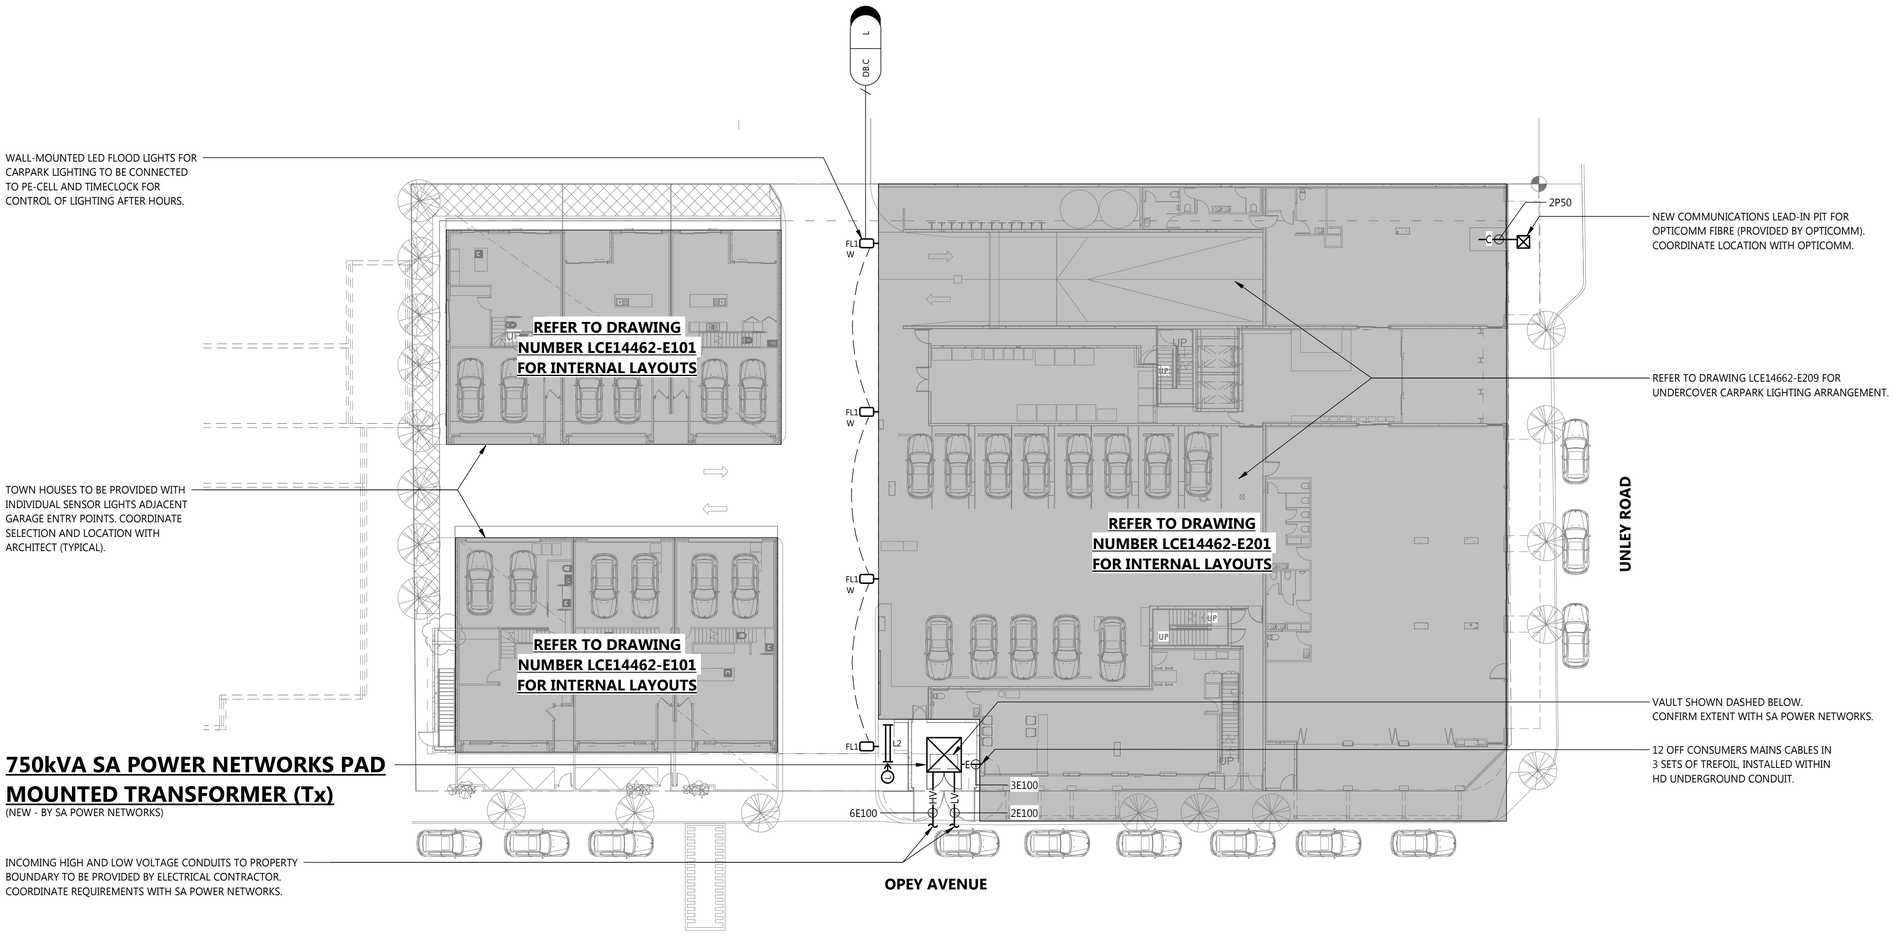

REV'N	DESCRIPTION	DATE	CHK'D
T1	TENDER ISSUE	23.05.19	MS

TENDER ISSUE

2 1 0 1 2 4 6 8 10 m
SCALEBAR 1:200

© Copyright Lucid Consulting Australia
23/05/2019 12:05:37 PM

CITIFY bfc GEMMA LEA DESIGN STUDIO

LUCID CONSULTING AUSTRALIA
Level 3/169, Pirie St Adelaide SA 5000
Phone: (08) 8407 9700
Email: adelaide@lucidconsulting.au

PROJECT
HYDE PARK PLACE
248 UNLEY ROAD, HYDE PARK
ELECTRICAL SERVICES

DRAWING
SITE PLAN

NOT FOR CONSTRUCTION PURPOSES UNLESS STAMPED FOR CONSTRUCTION. VERIFY DIMENSIONS AND LEVELS ON SITE BEFORE SETTING OUT. DO NOT SCALE. REFER TO FIGURED DIMENSIONS - IN mm UNLESS OTHERWISE STATED.

Scale	Design: MD	No. in Set	Date
1 : 200	Drawn: PY	3 of 24	MAY 2019
	Review: PAC		
Orig. Size	Drawing no.		Revision
A1	LCE14462-E100		T1