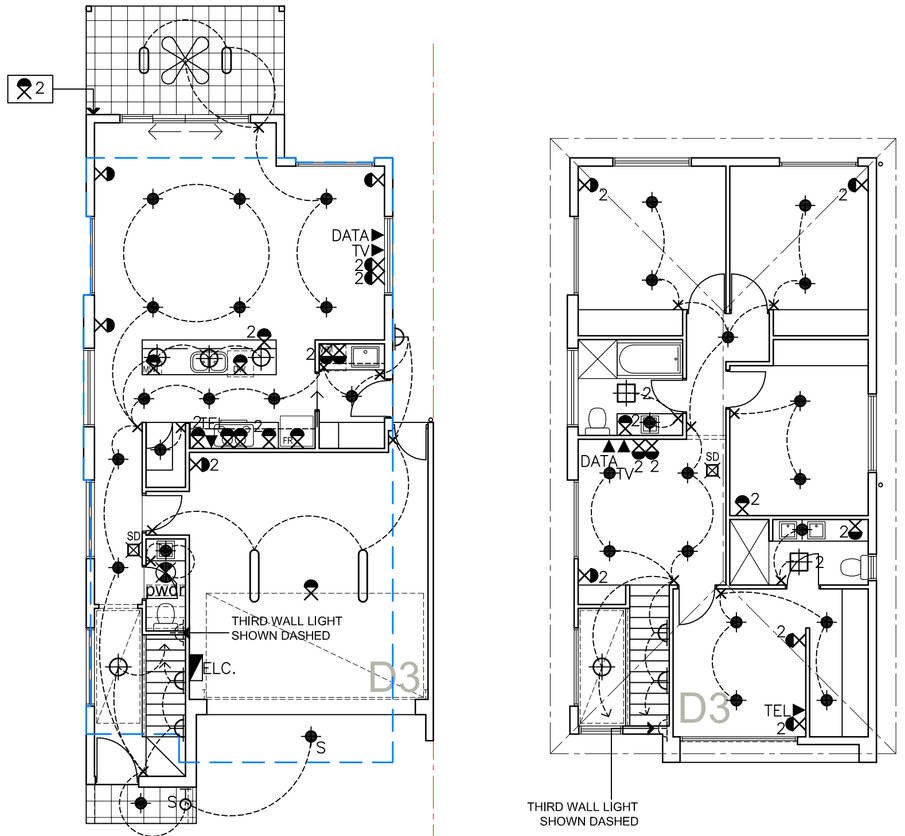

GROUND & UPPER FLOOR PLAN

DWELLINGS 1 & 3 (D2 MIRRORED) SCALE 1:100

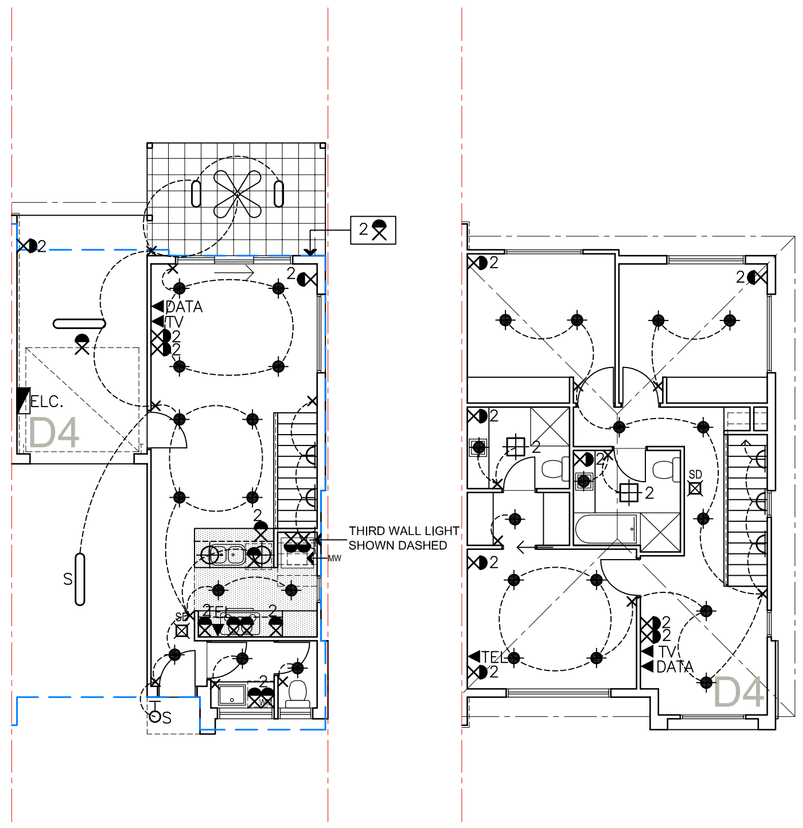

GROUND & UPPER FLOOR PLAN

DWELLING 4 SCALE 1:100

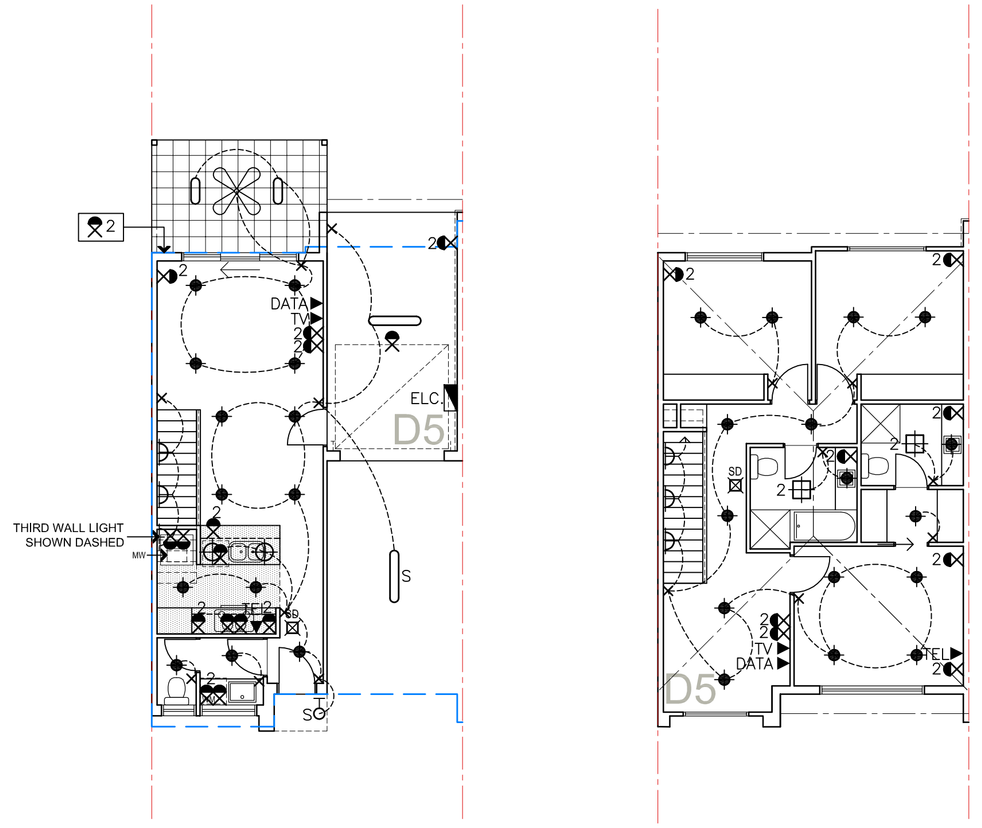

GROUND & UPPER FLOOR PLAN

DWELLING 5 & 6 SCALE 1:100

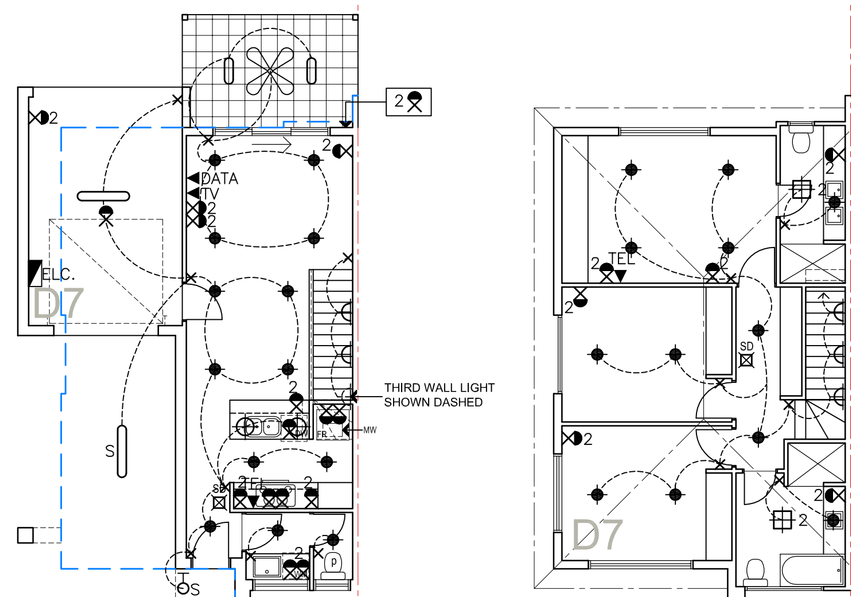

GROUND & UPPER FLOOR PLAN

DWELLING 7 SCALE 1:100

ELECTRICAL LEGEND:

×	LIGHT SWITCH
2	G.P.O. 2 DENOTES 2 POINTS, (1200) DENOTES 1200mm FROM FLOOR
2	EXTERNAL G.P.O. 2 DENOTES 2 POINTS,
	LED WALL LIGHT (TO STAIRS) AS SPECIFIED
	LOW VOLTAGE RECESSED DOWNLIGHTS
S	WALL MOUNTED LED UP/DOWN LIGHT FITTING AS SPECIFIED, S DENOTES WITH SENSOR
	2x36w 120cmFLOURO WITH DIFFUSER
	2x18w 60cmFLOURO WITH DIFFUSER
	PENDANT LIGHT AS SPECIFIED
2	IXL TASTIC 3 IN 1 OR EQUIVALENT 2 DENOTES 2 LIGHTS, 4 DENOTES 4 LIGHTS
	FLUSH MOUNTED CEILING EXHAUST FAN HARD WIRED TO LIGHT SWITCH
▼TEL	TELEPHONE PHONE POINT
▼TV	TELEVISION ANTENNA POINT
▼DATA	CAT 6 DATA POINT
ELC.	ELECTRICAL DISTRIBUTION BOARD & CABINET
SD	INTERLINKED SMOKE DETECTOR HARD WIRED TO MAINS WITH 9V BATTERY BACK UP AS PER AS 3786
	DENOTES EXTERNAL FAN
	CONFIRM EXACT LOCATIONS OF ALL ELECTRICAL POINTS ON SITE WITH OWNER

D'ANDREA AND ASSOCIATES BUILDING DESIGNERS
T 08 8272 6632
F 08 8272 4465
E adandrea@chariot.net.au
Suite 11 467 Fullarton Road Highgate SA 5063
© COPYRIGHT D'ANDREA AND ASSOCIATES (SA) PTY LTD

PROPOSED 7 TWO STOREY DWELLINGS AT 50-52 WINDSOR ST MAGILL
FOR: WP PROPERTY GROUP

ARCHITECTURAL DRAWINGS TO BE READ IN CONJUNCTION WITH ENGINEERS SOIL REPORT & MBA SPECIFICATION.

ALL DIMENSIONS AND LEVELS TO BE CONFIRMED PRIOR TO THE COMMENCEMENT OF ANY WORK. ANY DISCREPANCY TO BE REPORTED TO THIS OFFICE IMMEDIATELY.

PRELIMINARY PLAN FOR CONFIRMATION	☐
PLANNING APPLICATION	☐
BUILDING APPLICATION	07-02-2019 ☒
DRAWN:	SHEET:
DATE:	SCALE:

AMENDMENTS:

ISSUE DATE	REVISION	COMMENTS

ELECTRICAL PLANS
DWELLINGS 1 - 7

A - 10

CERTIFICATION ISSUE