NOTE

1. REFER TO ARCHITECTURAL PLANS FOR INTERNAL APARTMENT LIGHTING AND POWER ARRANGEMENT.
2. PROVIDE EXTRA GANG TO LAUNDRY, KITCHEN, AND BATHROOM LIGHTING SWITCH PLATES FOR CONTROL OF GENERAL EXHAUST FANS AND TOILET EXHAUST FANS.

C50 CONDUIT FOR NBN FIBRE RETICULATION FROM COMMUNICATIONS RISER TO ACCESS PANEL, SURFACE MOUNTED TO SLAB ABOVE.

C23 CONDUIT FOR NBN FIBRE RETICULATION FROM ACCESS PANEL TO NTD. SURFACE MOUNTED TO SLAB ABOVE (TYPICAL).

2400mm(W)x500mm(D) ELECTRICAL AND COMMUNICATION SERVICES RISER. PROVIDE FULL HEIGHT DOORS FOR ACCESS. PROVIDE CONCEALED SWITCH FOR COMMON AREA LIGHTING CIRCUIT WITHIN RISER SPACE.

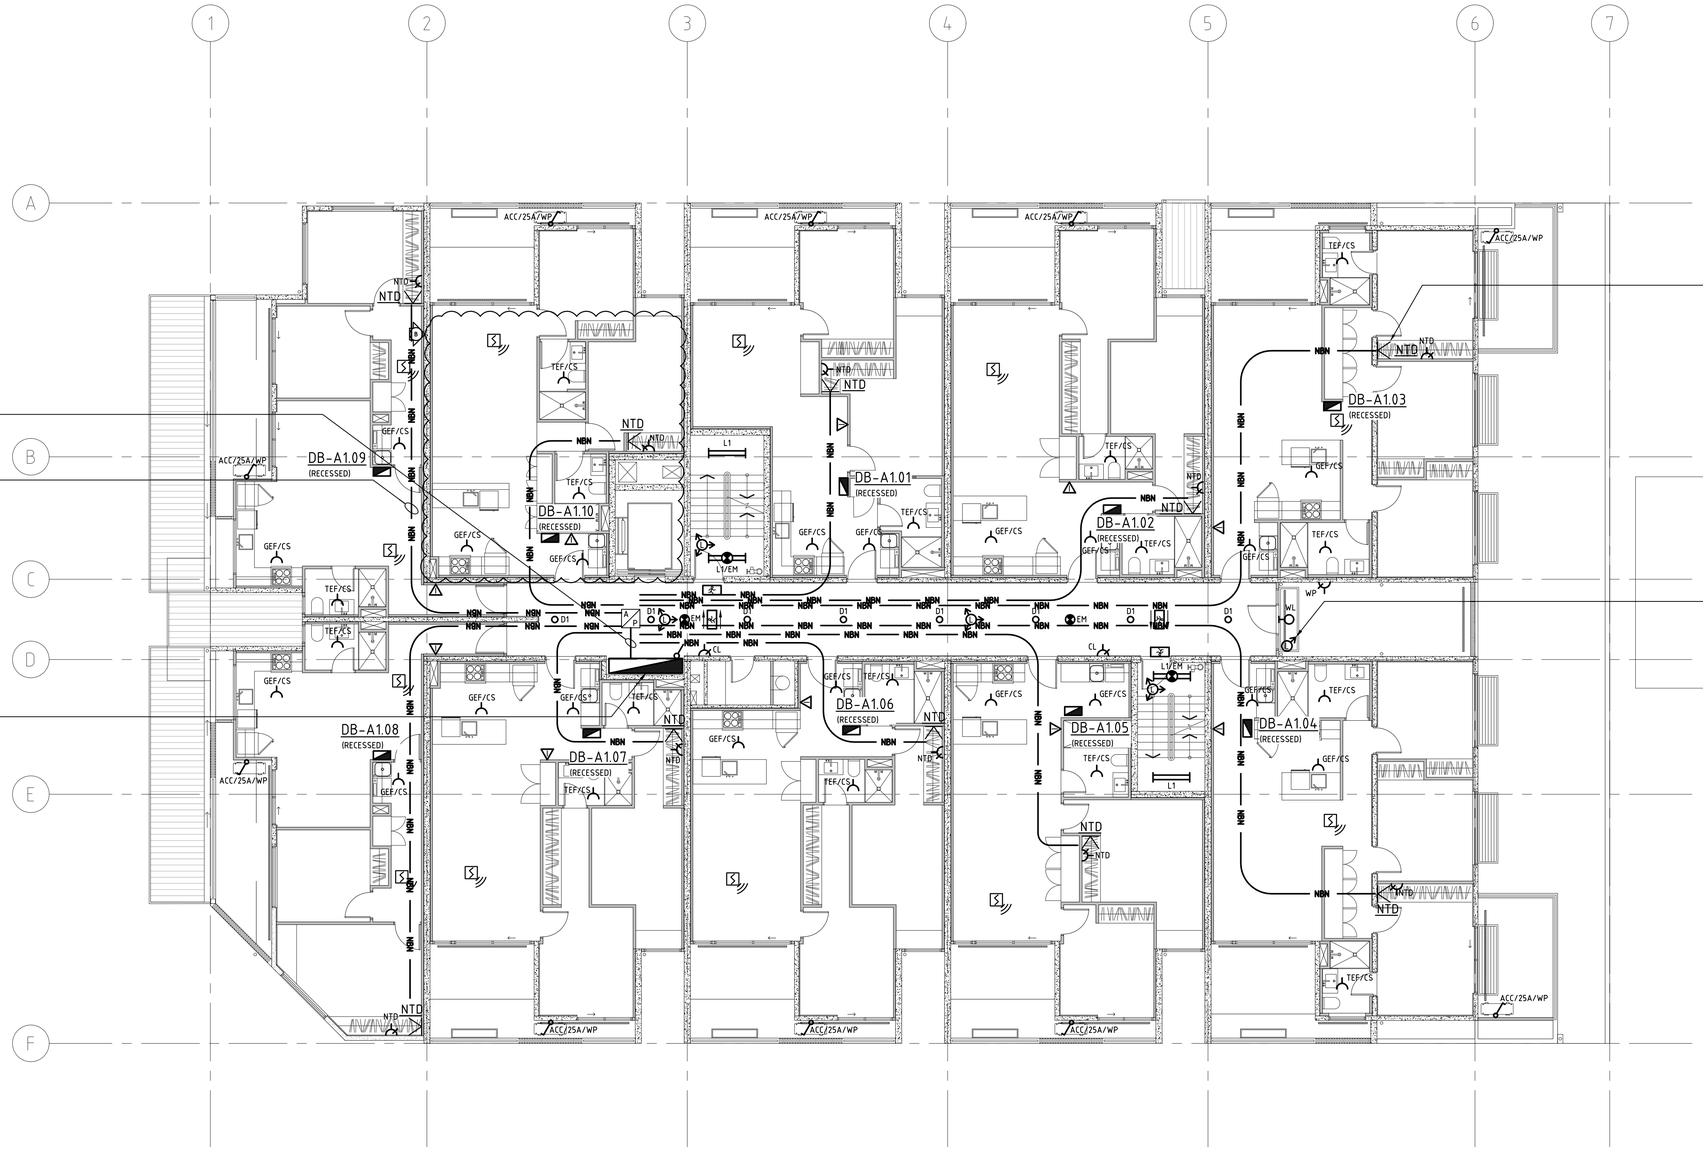

NBN NTD TO BE INSTALLED IN WARDROBE WITHIN APARTMENT. 200mm CLEARANCE REQUIRED IN FRONT OF UNIT. TO BE COORDINATED WITH BUILDER ON SITE (TYPICAL).

SURFACE MOUNTED OUTDOOR MOTION DETECTOR AT HIGH LEVEL.

CONSTRUCTION ISSUE

REV'N	DESCRIPTION	DATE	CHK'D
B	CONSTRUCTION ISSUE	13.12.18	PAC
A	CONSTRUCTION ISSUE	21.09.18	PAC

LUCID CONSULTING AUSTRALIA
Level 3/169 Pirie St Adelaide SA 5000
Phone: (08) 8407 9700
Email: adelaide@lucidconsulting.com.au

CLIENT
CITIFY
bfc

PROJECT
THE WILLCOX APARTMENTS
117 PROSPECT ROAD, PROSPECT

DRAWING
LEVEL 1 POWER, COMMUNICATIONS AND LUMINAIRE ARRANGEMENT

ELECTRICAL SERVICES

SCALE	DATE		
1:100@A1	DECEMBER 2018		
DESIGNED	DRAWN	No. IN SET	
MS	MD	4 OF 8	
DRAWING NUMBER		REVISION	
LCE13523-E04		B	