


## FIRST FLOOR WATER AND GAS RETICULATION ARRANGEMENT

SCALE 1:100

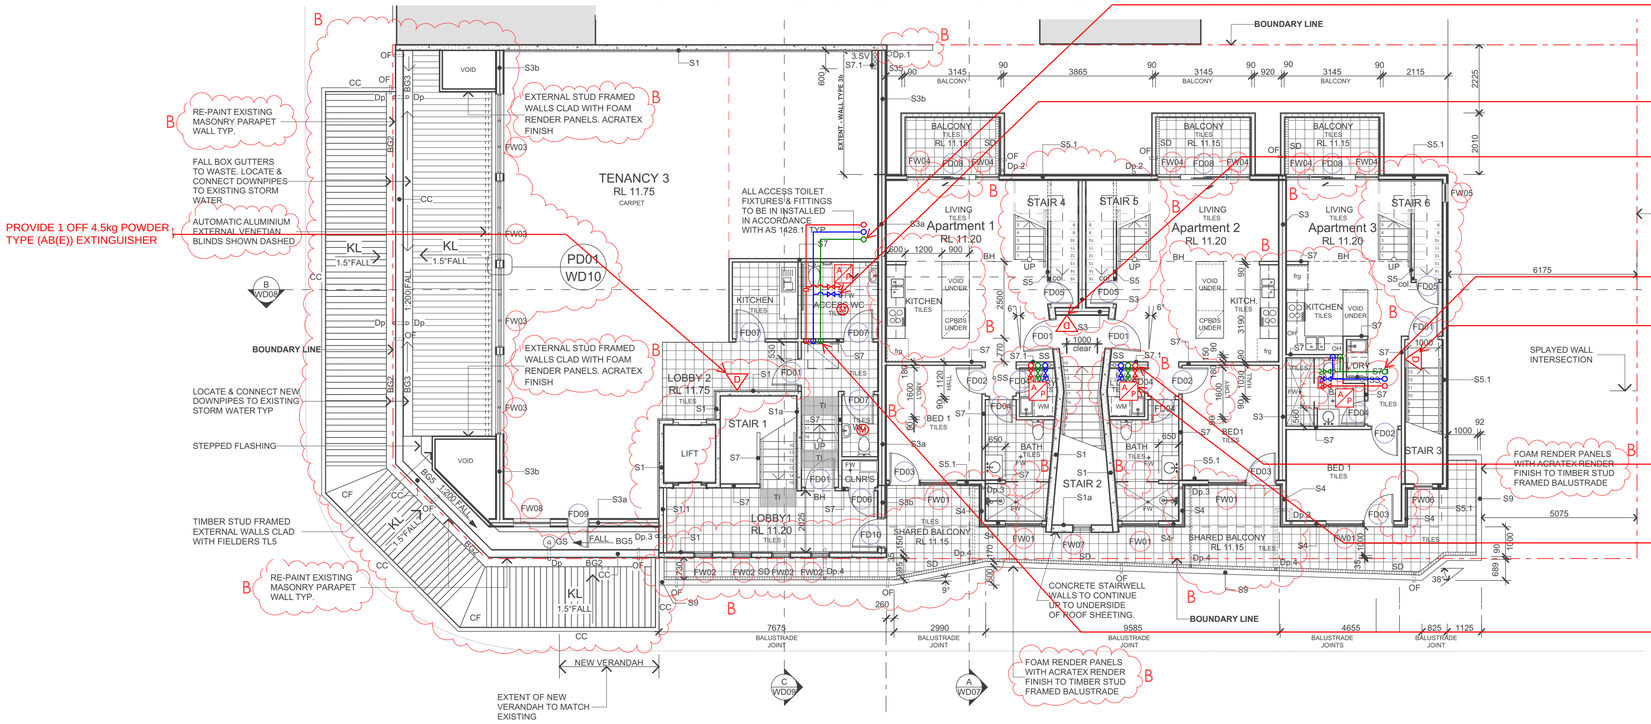


## MEZZANINE FLOOR WATER AND GAS RETICULATION ARRANGEMENT

SCALE 1:100

CONSTRUCTION ISSUE

| REV'N | DESCRIPTION | DATE | CHK'D |
|---|---|---|---|
| A | CONSTRUCTION ISSUE | 23.01.18 | PL |

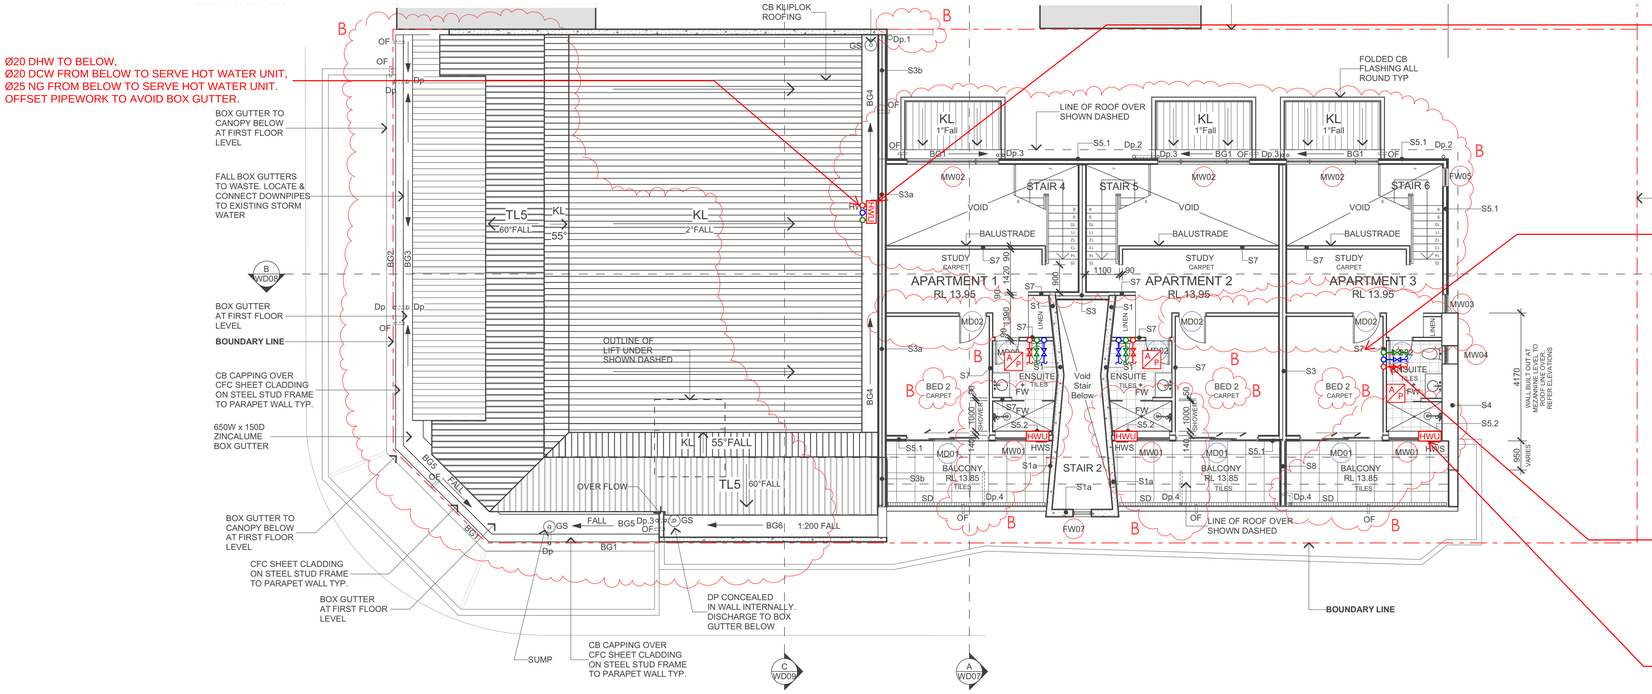LUCID
CONSULTING AUSTRALIA
Level 3/169 Pirie St Adelaide SA 5000
Phone: (08) 8407 9700
Email: adelaide@lucidconsulting.com.au

CLIENT
bert farina constructions

PROJECT
147 MARION ROAD, RICHMOND

DRAWING
FIRST FLOOR AND MEZZANINE FLOOR WATER AND GAS RETICULATION ARRANGEMENT

HYDRAULIC SERVICES

| SCALE | DATE | | |
|---|---|---|---|
| 1:100 @ A1 | JAN 2018 | | |
| | DESIGNED | DRAWN | No. IN SET |
| | JZ | JZ | 4 OF 5 |
| DRAWING NUMBER | | | REVISION |
| LCE12474-SKH04 | | | A |