FLOOR TRUSS LAYOUT

KEITH TIMBER ~ 13 PARK TERRACE. KEITH 5267 Ph (08)8755-1233 Fax (08)8755-1443		Monday, 29 May 2017	09:41:18 AM

KEITH TIMBER Frames Trusses

Phone: (08) 8755 1233

13 Park Terrace Keith S.A. 5267

Winner of Multiple FTMA Awards Since 2007

FTMA FRAME & TRUSS MANUFACTURERS ASSOCIATION AUSTRALIA

INTERNAL SUPPORT LOCATION :	X
TRUSS BOOT REQUIRED :	X 184
HEAVY DUTY BEAM BRACKET :	▼
PROVIDE 120 x 35 MGP 10 END WEB BRACING :	X
POST LOCATION :	■
POINT LOAD FROM WALL/ROOF :	⊕
OVERALL TRUSS HEIGHT :	400mm
TRUSS CENTRES :	600mm
FLOORING :	HEBEL 75mm
WET AREA OVERALL TRUSS HEIGHT:	400mm
TRUSS CENTRES:	450mm
FLOORING:	SCYON 19mm
BALCONY OVERALL TRUSS HEIGHT:	NA
TRUSS CENTRES:	450mm
FLOORING:	SCYON 19mm

NOTE: REFER TO ENGINEERS DETAILS FOR OTHER RELEVANT INFORMATION

NOTE: ALL BEAM DESIGNS & BEAM TO BEAM CONNECTIONS BY ENGINEER/OTHERS

T = UPSTAIRS TOILET PENETRATION

F = FULLY SUPPORTED FLOOR TRUSS

W-A-S-J = WET AREA SIDE JOIST

BP = FLOOR TRUSS BEAM POCKET

WET AREA FLOOR AREA =

DRY AREA FLOOR AREA =

BALCONY AREA FLOOR AREA =

TRUSSES TO BE ERECTED & INSTALLED IN ACCORDANCE WITH MANUFACTURES DETAILS

FLOOR TRUSS INSTALLATION DETAILS REFER TO PRYDA TRUSS SYSTEMS GIUDE TO INSTALLATIONS

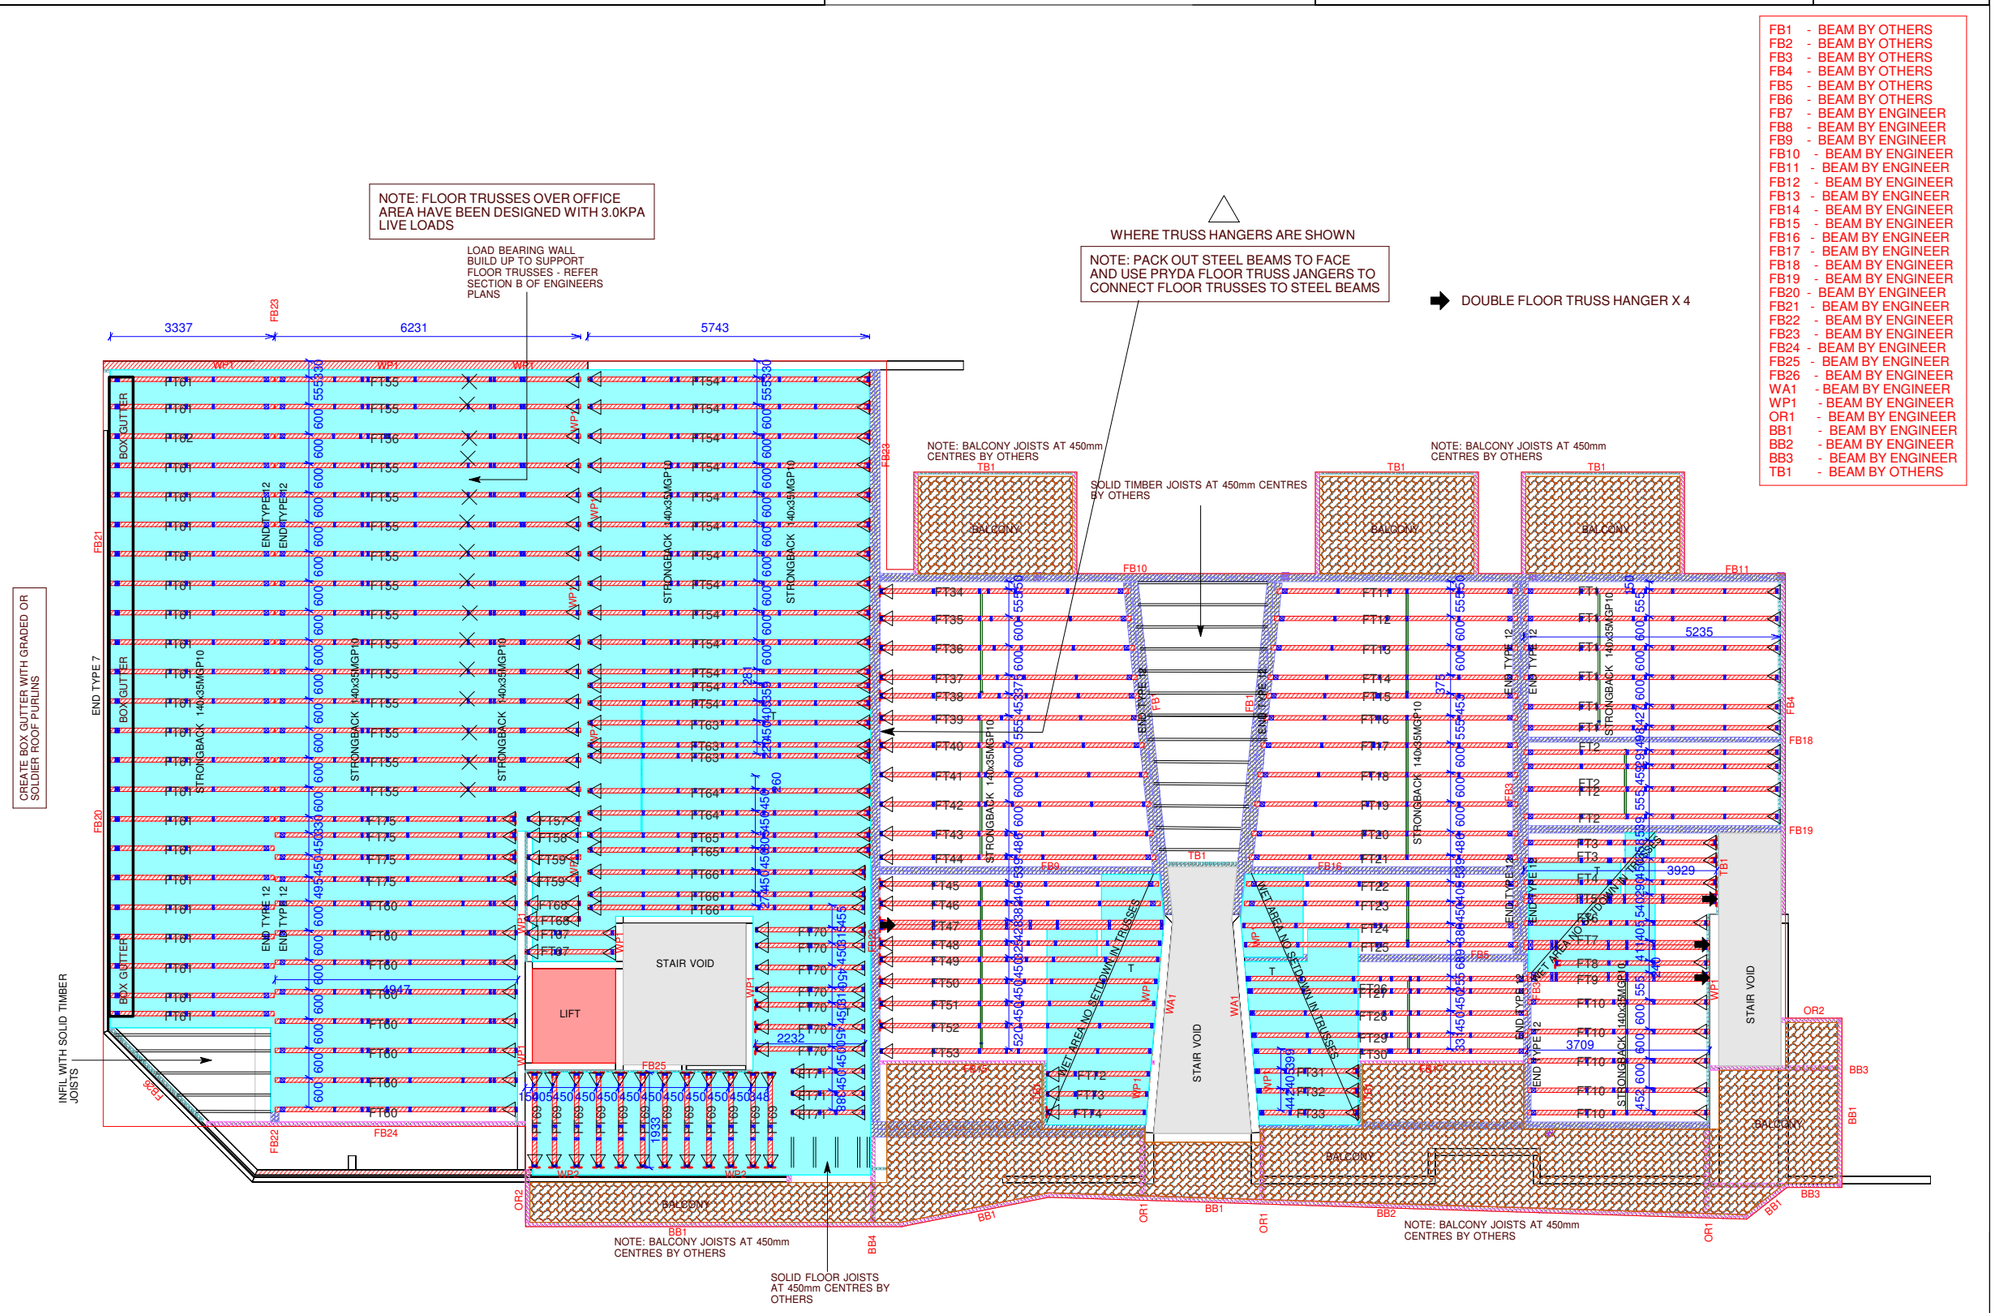

FB1 - BEAM BY OTHERS
FB2 - BEAM BY OTHERS
FB3 - BEAM BY OTHERS
FB4 - BEAM BY OTHERS
FB5 - BEAM BY OTHERS
FB6 - BEAM BY OTHERS
FB7 - BEAM BY ENGINEER
FB8 - BEAM BY ENGINEER
FB9 - BEAM BY ENGINEER
FB10 - BEAM BY ENGINEER
FB11 - BEAM BY ENGINEER
FB12 - BEAM BY ENGINEER
FB13 - BEAM BY ENGINEER
FB14 - BEAM BY ENGINEER
FB15 - BEAM BY ENGINEER
FB16 - BEAM BY ENGINEER
FB17 - BEAM BY ENGINEER
FB18 - BEAM BY ENGINEER
FB19 - BEAM BY ENGINEER
FB20 - BEAM BY ENGINEER
FB21 - BEAM BY ENGINEER
FB22 - BEAM BY ENGINEER
FB23 - BEAM BY ENGINEER
FB24 - BEAM BY ENGINEER
FB25 - BEAM BY ENGINEER
FB26 - BEAM BY ENGINEER
WA1 - BEAM BY ENGINEER
WP1 - BEAM BY ENGINEER
OR1 - BEAM BY ENGINEER
BB1 - BEAM BY ENGINEER
BB2 - BEAM BY ENGINEER
BB3 - BEAM BY ENGINEER
TB1 - BEAM BY OTHERS

pryda solutions	Customer : Pine Timber (Acc 1) Site Address : BERT FARINA CONSTRUCTION : 147 MARION ROAD, RICHMOND	Flooring : 75mm Hebel SoundFloor Floor Spacing : 600 Detailer : Adam Koziol	Job Ref 16-1021 Scale 1:100 Level LEVEL

NO ADDITIONAL LOADS ALLOWED FOR I.E WATER BEDS / SPA BATHS / POOL TABLES ETC. UNLESS SHOWN ON LAYOUT