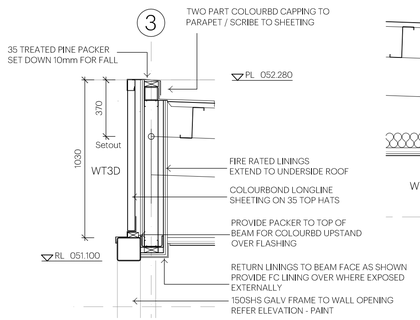

01 WD04 SECTION DETAIL
SCALE 1:20

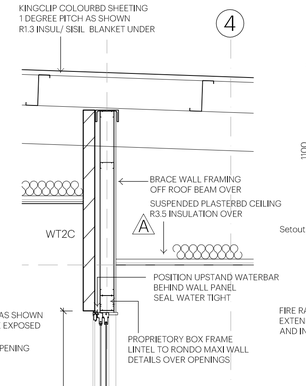

02 WD04 SECTION DETAIL
SCALE 1:20

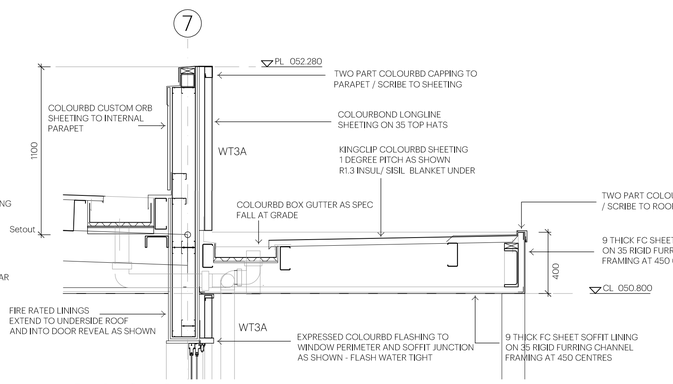

10 WD04 SECTION DETAIL
SCALE 1:20

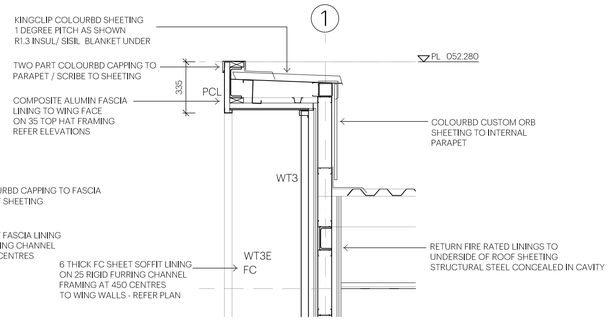

14 WD04 SECTION DETAIL
SCALE 1:20

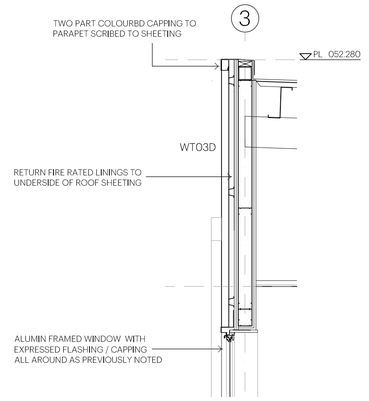

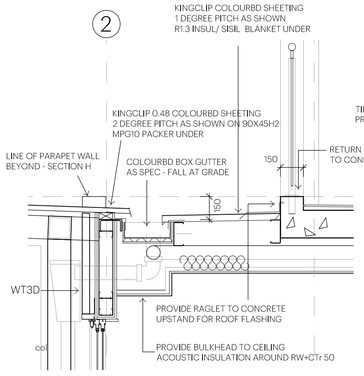

03 WD04 SECTION DETAIL
SCALE 1:20

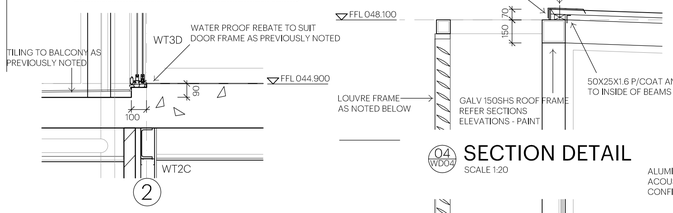

06 WD04 SECTION DETAIL
SCALE 1:20

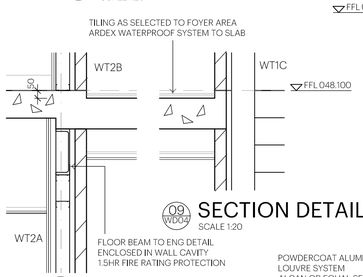

09 WD04 SECTION DETAIL
SCALE 1:20

08 WD04 SECTION DETAIL
SCALE 1:20

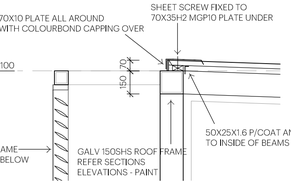

04 WD04 SECTION DETAIL
SCALE 1:20

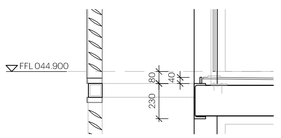

05 WD04 SECTION DETAIL
SCALE 1:20

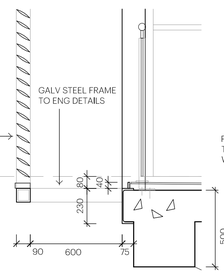

07 WD04 SECTION DETAIL
SCALE 1:20

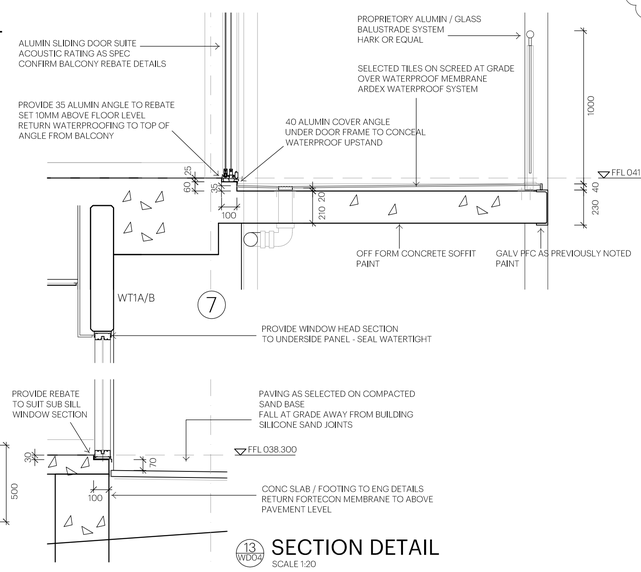

13 WD04 SECTION DETAIL
SCALE 1:20

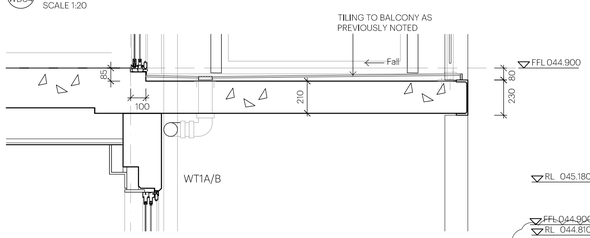

12 WD04 SECTION DETAIL
SCALE 1:20

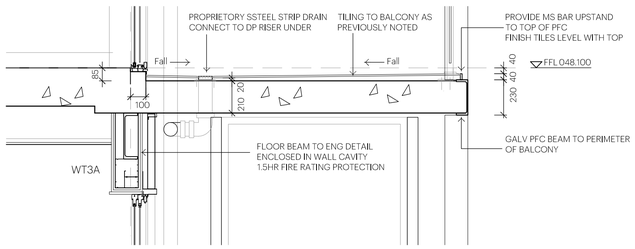

11 WD04 SECTION DETAIL
SCALE 1:20

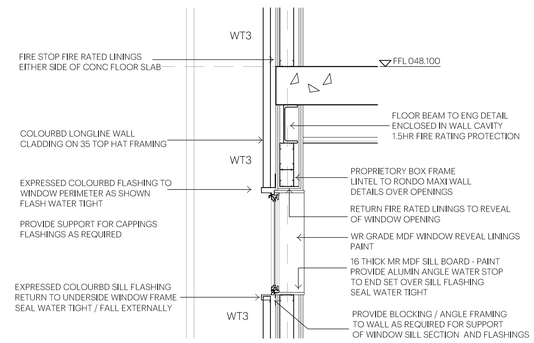

15 WD04 SECTION DETAIL
SCALE 1:20

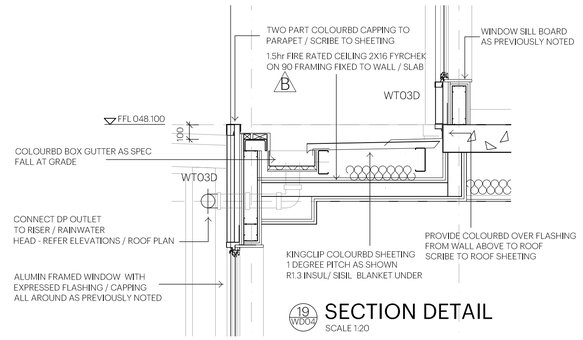

19 WD04 SECTION DETAIL
SCALE 1:20

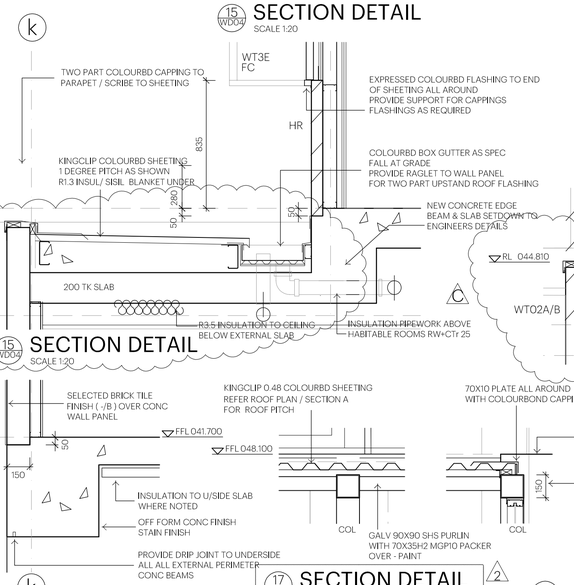

16 WD04 SECTION DETAIL
SCALE 1:20

17 WD04 SECTION DETAIL
SCALE 1:20

21 WD04 SECTION DETAIL
SCALE 1:20

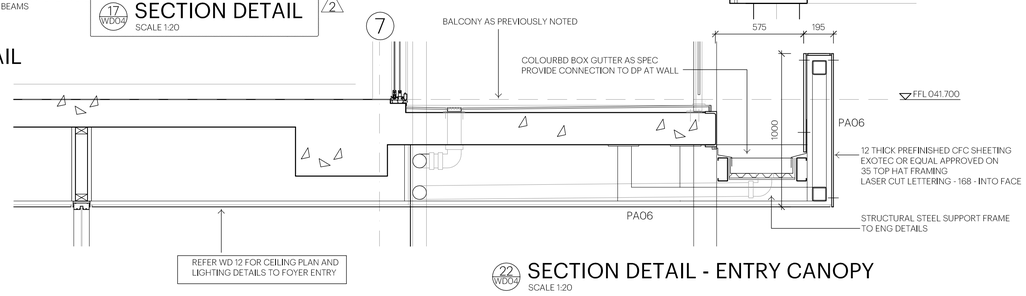

22 WD04 SECTION DETAIL - ENTRY CANOPY
SCALE 1:20

STUDIO NINE ARCHITECTS

© 2019 \ Copyright of these drawings is vested in Studio Nine Architects. All dimensions shall be checked on site. Any discrepancies shall be reported to the Architect for clarification. Written dimensions shall take precedence over scaled dimensions. These drawings shall be read in conjunction with all associated Specifications, documents and reports.

9 King William Street
Kent Town SA 5067
Australia

T — +61 8 8132 3999
F — +61 8 8363 7499

hello@studionine.net.au
studionine.net.au

ISSUE:	CD	DATE ISSUED:	MARCH 2017	D.A. PLAN: JC	APR 2017
SHEET:	8 OF 14	DRAWN:	GS	D.A. BUILD: JC	AUG 2018
SCALE AT	A1 1:100	CHECKED:	JC	TENDER: JC	AUG 2018
FIRST ISSUED:	MAR 2017			CONST: JC	MAY 2019

DRAWING AMENDMENTS

Rev	Date	Amendment
-	JULY 2017	CERTIFICATION
A	JULY 2017	INSULATION NOTE 02/15/20
B	AUG 2017	SECTION 19 - 1.5HR RATED CEILING
C	MAY 2018	CONSISTENCY ISSUES
T1	AUG 2018	FOR TENDER
1	MAY 2019	FOR CONSTRUCTION
2	19 MAR 2020	VERGOLA ROOF DELETED DETAIL 03 / 07 / 17 AMENDED

PROJECT
NEW APARTMENTS
168 PROSPECT ROAD PROSPECT SA
FOR MICHAEL CALABRO

CLIENT
MICHAEL CALABRO
-
-

DRAWING TITLE
SECTION DETAILS

DRAWING NUMBER
901-321-WD08

REVISION
2