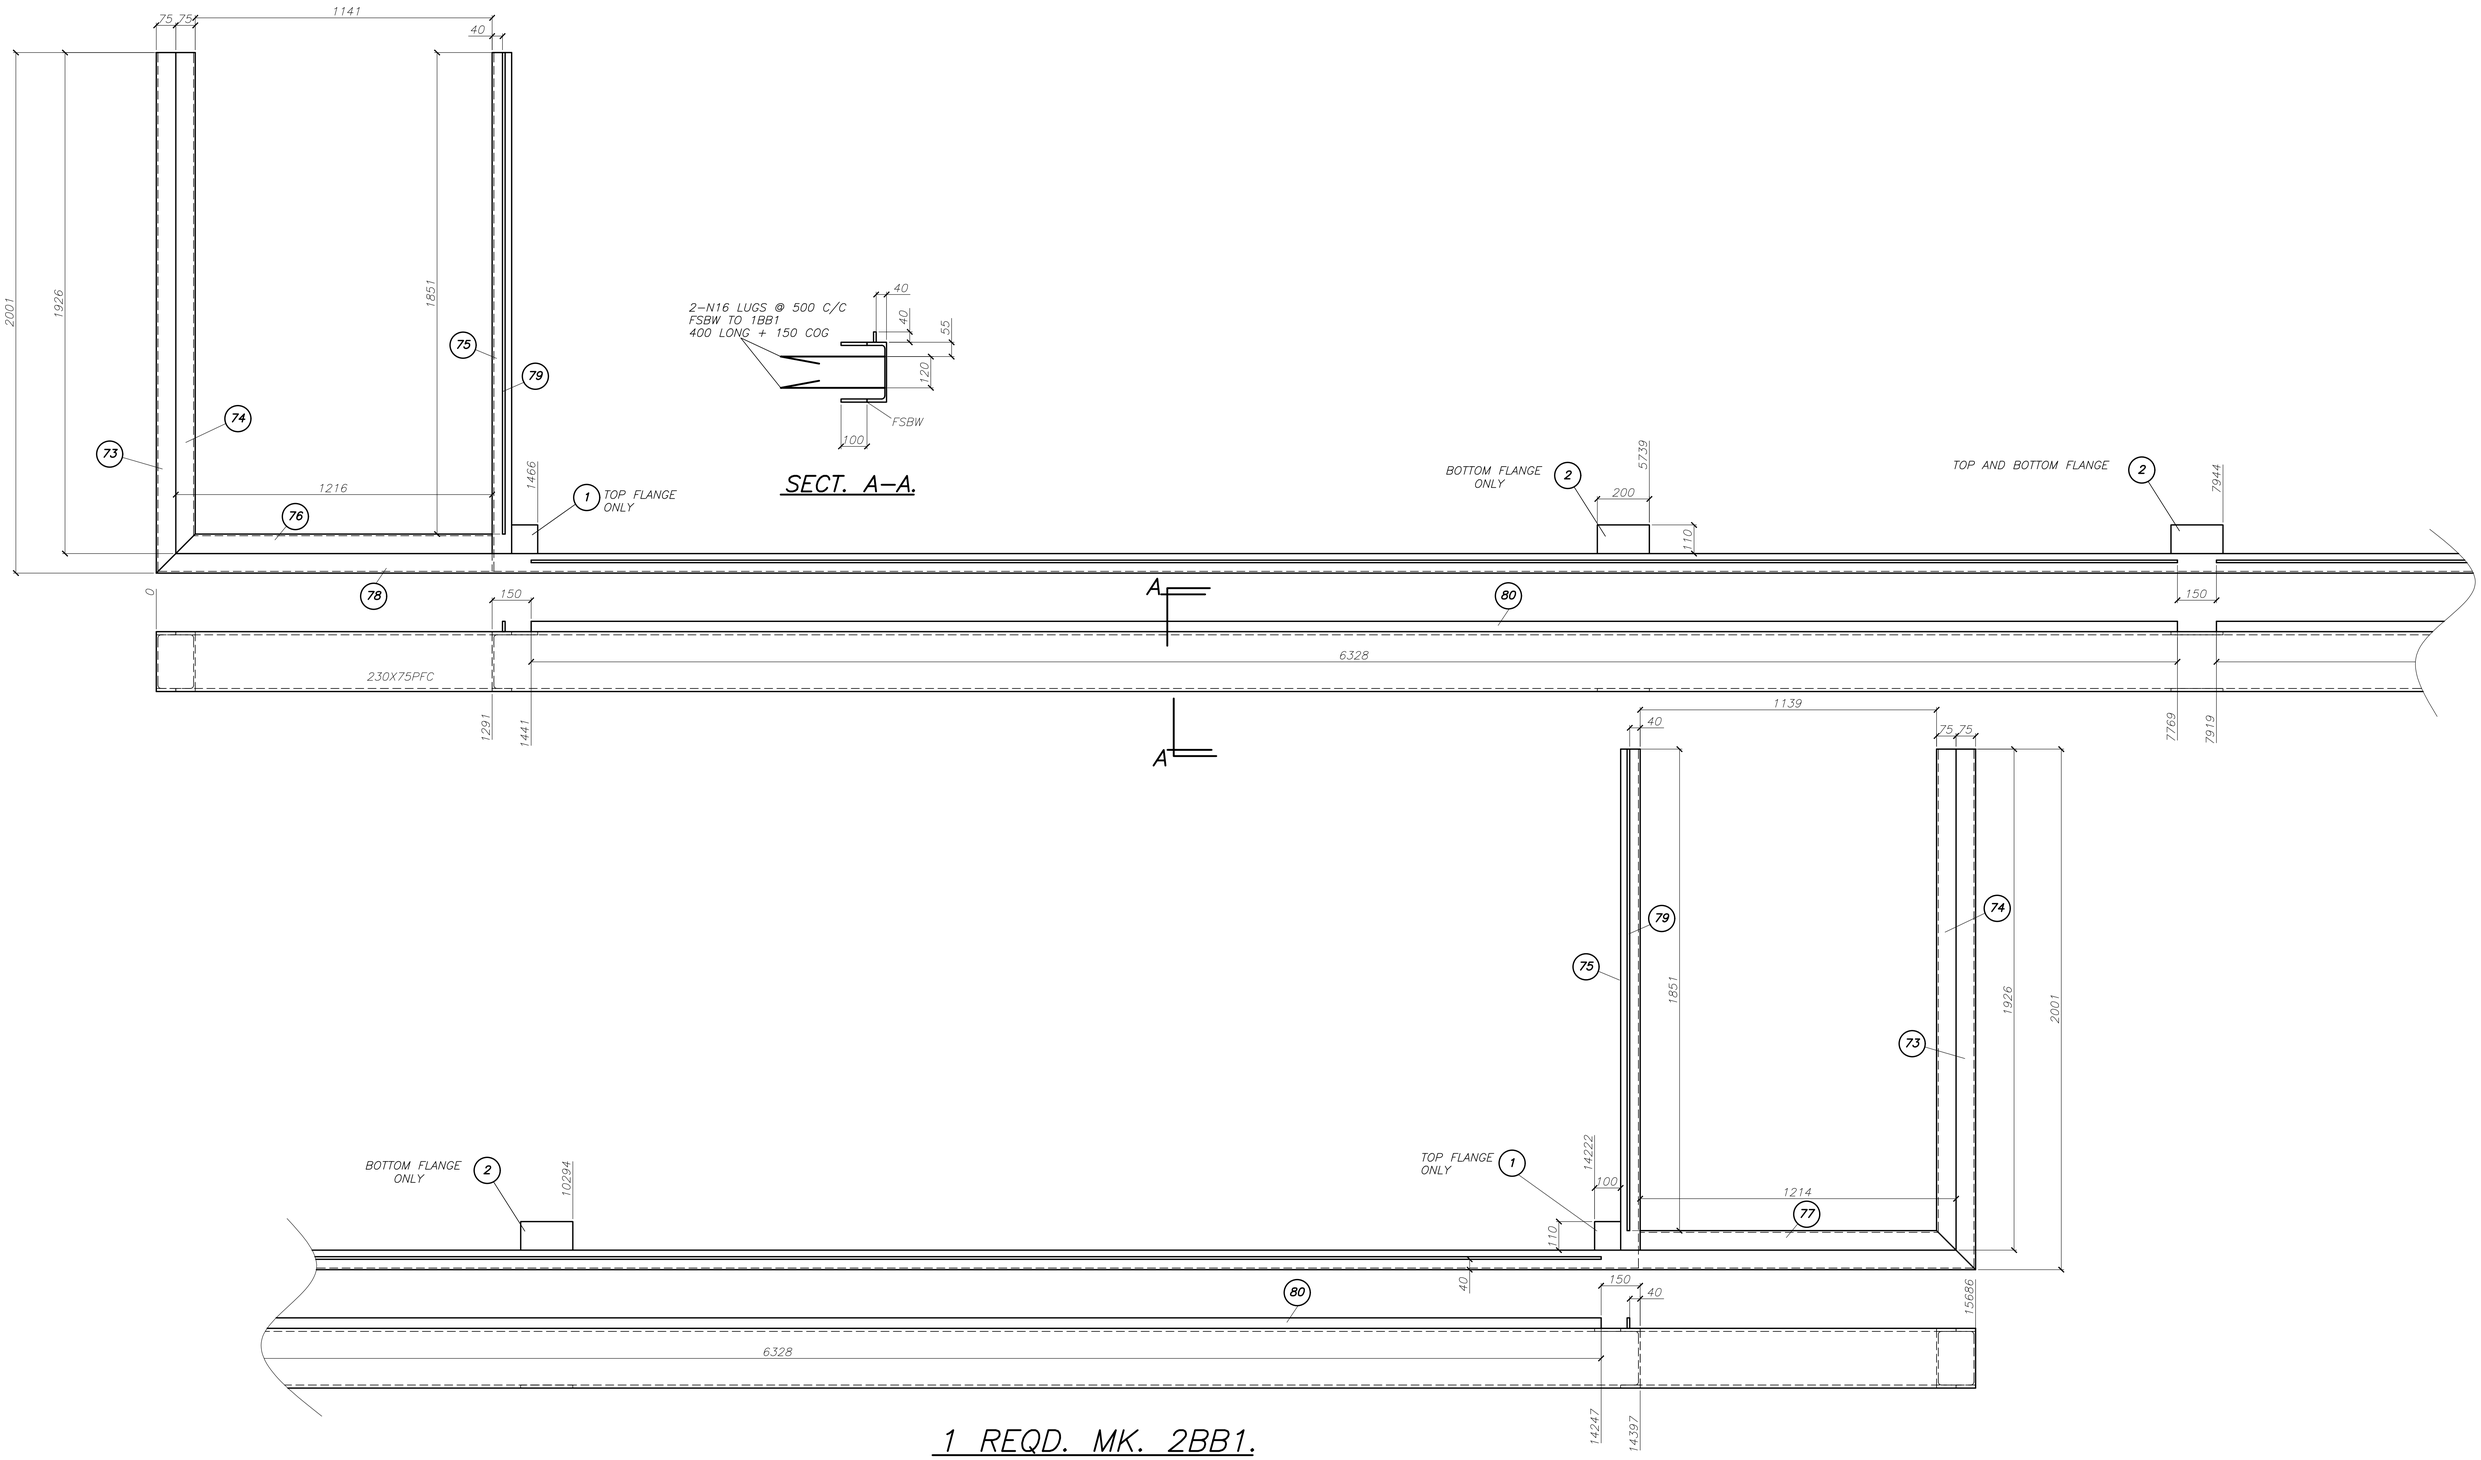

1 REQD. MK. 2BB1.

ITEM	NO OFF	SECTION	LENGTH	REMARKS
79	2	40X10FLAT	1851	
78	1	230X75PFC	15686	
77	1	230X75PFC	1214	
76	1	230X75PFC	1216	
75	2	230X75PFC	1994	
74	2	230X75PFC	1926	
73	2	230X75PFC	2001	
2	4	100X12PL	200	
1	2	100X12PL	100	
80	2	40X10FLAT	6328	

DATE	AMD	DRN	CHK	APR	DESCRIPTION

NOTES
1. READ IN CONJUNCTION WITH ARCH. & ENG. DRAWINGS

STRINCO DRAFTING SERVICES
MOBILE 0407902318
EMAIL. strincodrafting@bigpond.com.au

CLIENT: HARVIHIL STEEL FABRICATORS
PAINT: AS SPEC
WELD: 6 CFW
SCALE: 1:10
DRN: D.STRINGER
DATE: NOV.19
CHKD:
APPR:
CAD FILE: HH.08–19

JOB: 168 PROSPECT ROAD PROSPECT
TITLE: STEEL DETAILS
DRG. NO: 22
REV.