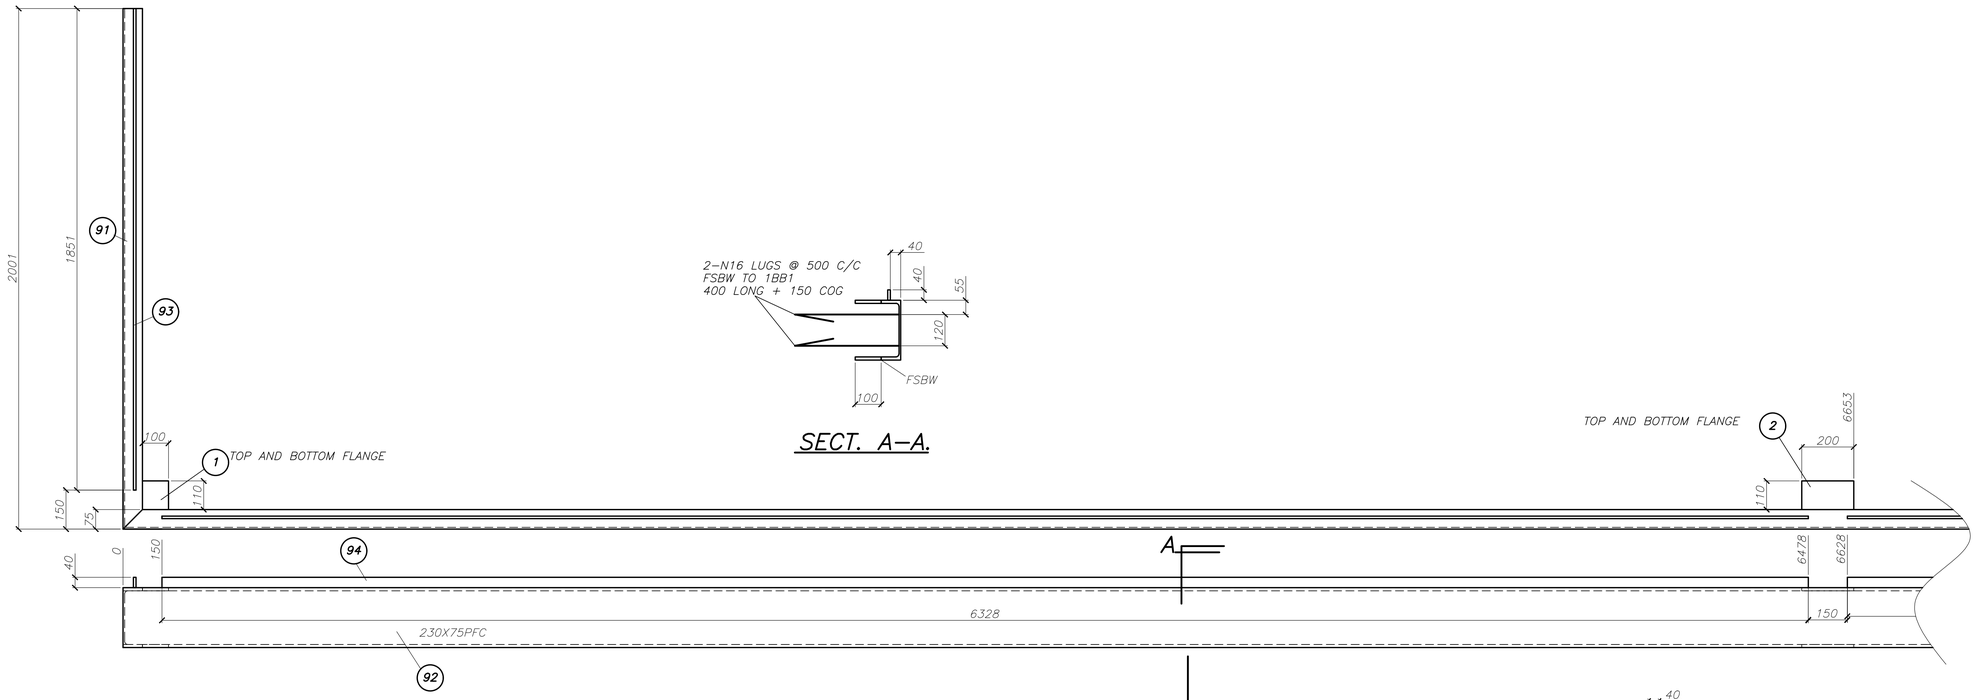

SECT. A-A.

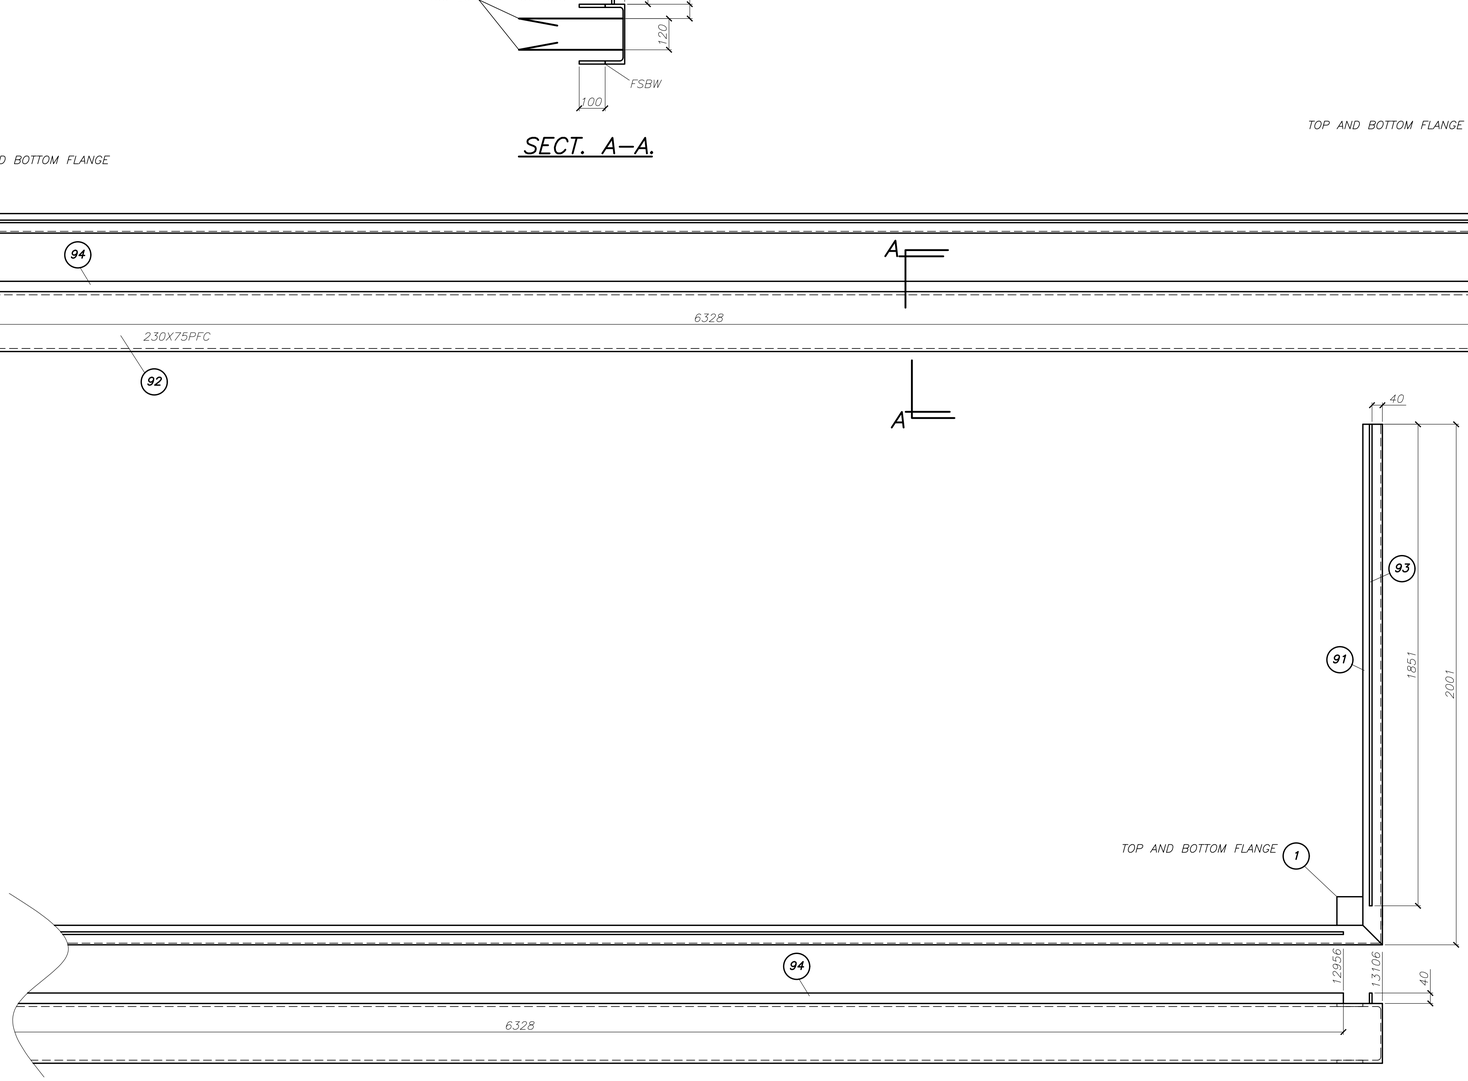

1 REQD. MK. 3BB1.

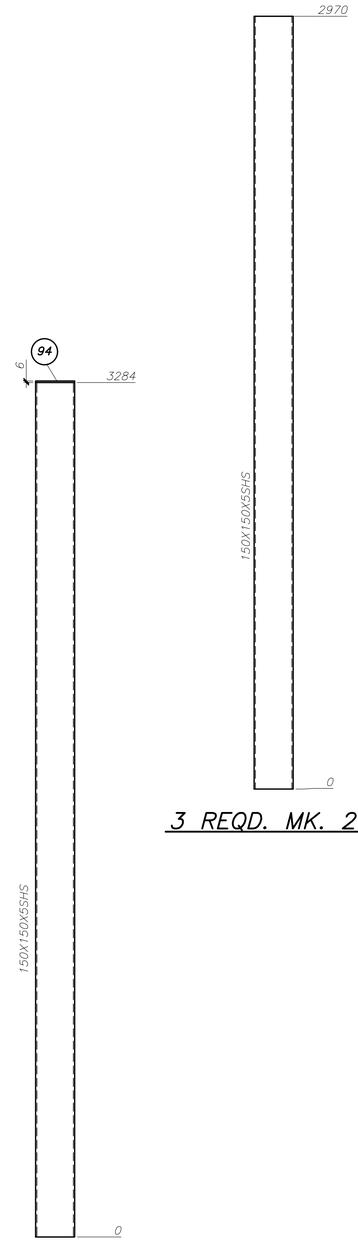

3 REQD. MK. 2C5,2C6,2C7.

4 REQD. MK. 2C1,2C2,2C3,2C4.

DATE	AMD	DRN	CHK	APR	DESCRIPTION

ITEM	NO OFF	SECTION	LENGTH	REMARKS

ITEM	NO OFF	SECTION	LENGTH	REMARKS

ITEM	NO OFF	SECTION	LENGTH	REMARKS

ITEM	NO OFF	SECTION	LENGTH	REMARKS
COLS.	3	150X150X5SHS	2970	
COLS.	4	150X150X5SHS	3284	
95	4	150X6PL	150	
94	2	40X10FLAT	6328	
93	2	40X10FLAT	1851	
92	1	230X75PFC	13106	
91	2	230X75PFC	2001	
2	2	100X12PL	200	
1	2	100x12PL	100	

NOTES
1. READ IN CONJUNCTION WITH ARCH. & ENG. DRAWINGS

STRINCO DRAFTING SERVICES
MOBILE 0407902318
EMAIL. strincodrafting@bigpond.com.au

CLIENT: HARVIHIL STEEL FABRICATORS
PAINT: AS SPEC
WELD: 6 CFW
SCALE: 1:10
DRN: D.STRINGER
DATE: NOV.19
CHKD:
APPR:
CAD FILE: HH.08-19

JOB: 168 PROSPECT ROAD PROSPECT
TITLE: STEEL DETAILS
DRG. NO: 24
REV.