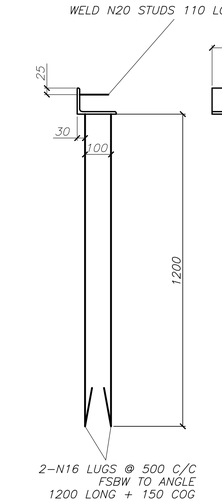

TYPICAL DETAIL FOR SA9,SA10,SA11,SA12,SA13.

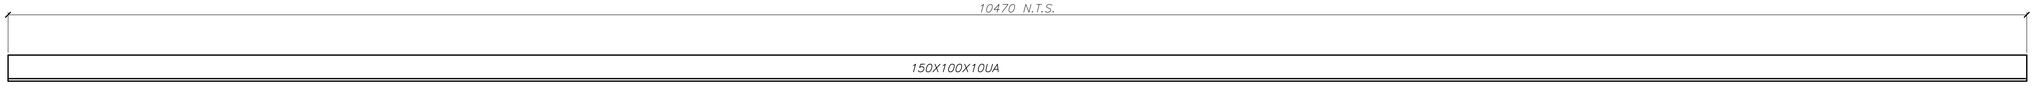

1 REQD. MK. 2/SA9.

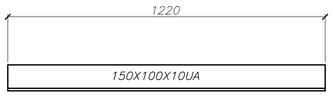

1 REQD. MK. 2/SA10.

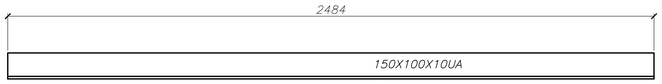

1 REQD. MK. 2/SA11.

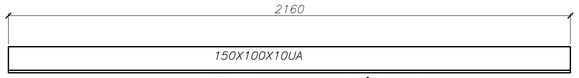

1 REQD. MK. 2/SA12.

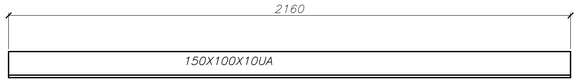

1 REQD. MK. 2/SA13.

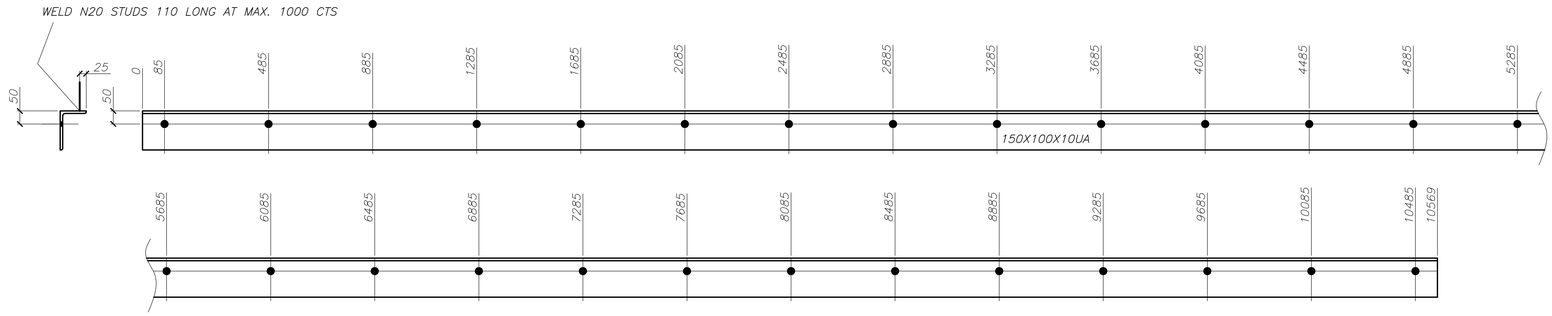

2 REQD. MK. 2/SA5,2/SA4.

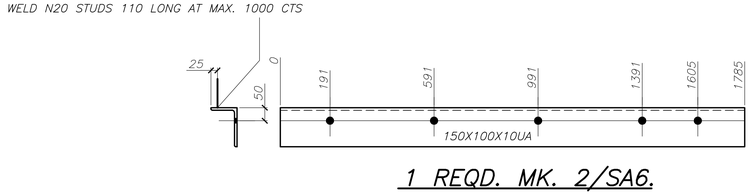

1 REQD. MK. 2/SA6.

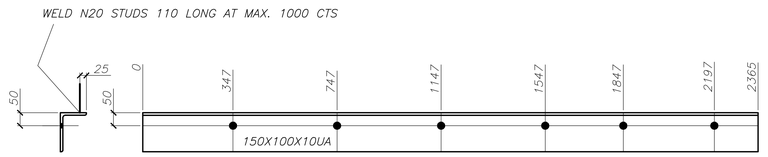

1 REQD. MK. 2/SA14.

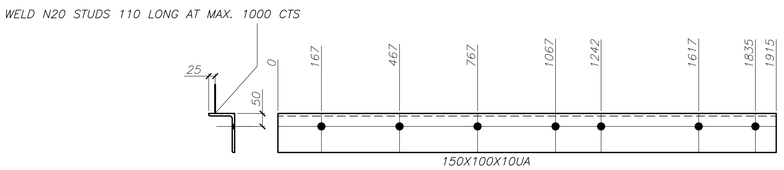

1 REQD. MK. 2/SA7.

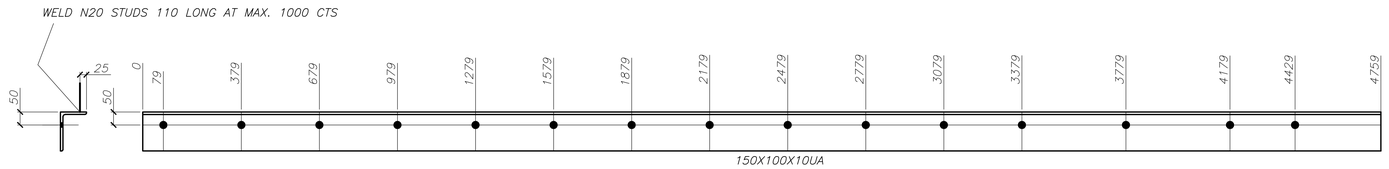

1 REQD. MK. 2/SA8.

DATE	AMD	DRN	CHK	APR	DESCRIPTION

ITEM	NO OFF	SECTION	LENGTH	REMARKS

ITEM	NO OFF	SECTION	LENGTH	REMARKS

ITEM	NO OFF	SECTION	LENGTH	REMARKS
SA14	1	150X100X10UA	2365	ø30 HLS.

ITEM	NO OFF	SECTION	LENGTH	REMARKS
SA8	1	150X100X10UA	4759	ø30 HLS.
SA7	1	150X100X10UA	1915	ø30 HLS.
SA6	1	150X100X10UA	1785	ø30 HLS.
SA4,5	2	150X100X10UA	10569	ø30 HLS.
SA13	1	150X100X10UA	2160	
SA12	1	150X100X10UA	2160	
SA11	1	150X100X10UA	2484	
SA10	1	150X100X10UA	1220	
SA9	1	150X100X10UA	10470	

NOTES
1. READ IN CONJUNCTION WITH ARCH. & ENG. DRAWINGS

STRINCO DRAFTING SERVICES
MOBILE 0407902318
EMAIL. strincodrafting@bigpond.com.au

CLIENT: HARVIHIL STEEL FABRICATORS
PAINT: AS SPEC
WELD: 6 CFW
SCALE: 1:10
DRN: D.STRINGER
DATE: SEP.19
CHKD:
APPR:
CAD FILE: HH.08-19

JOB: 168 PROSPECT ROAD PROSPECT
TITLE: STEEL DETAILS
DRG. NO: 17
REV.