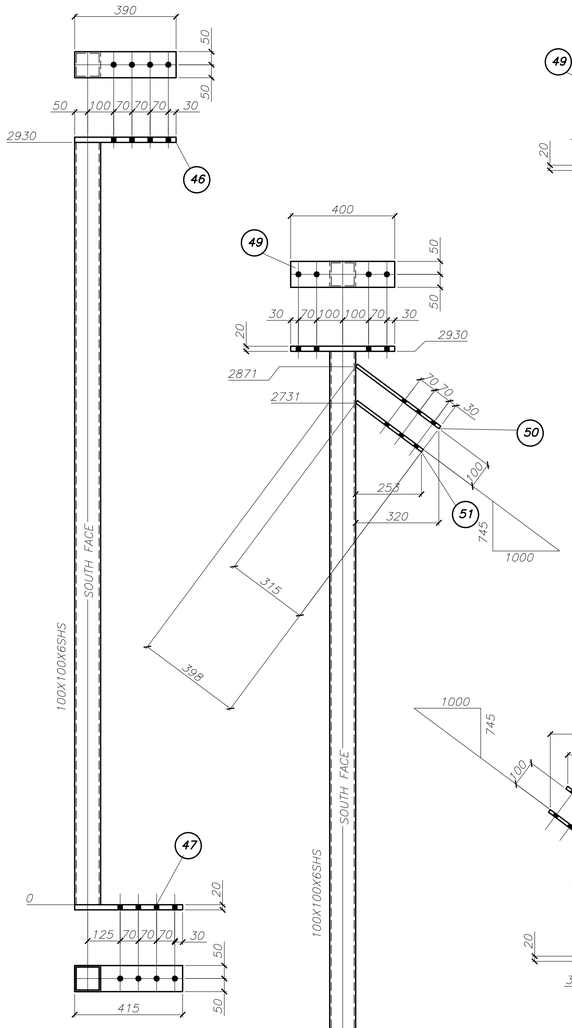

2 REQD. MK. 2C31,2C35.

2 REQD. MK. 2C32,2C36.

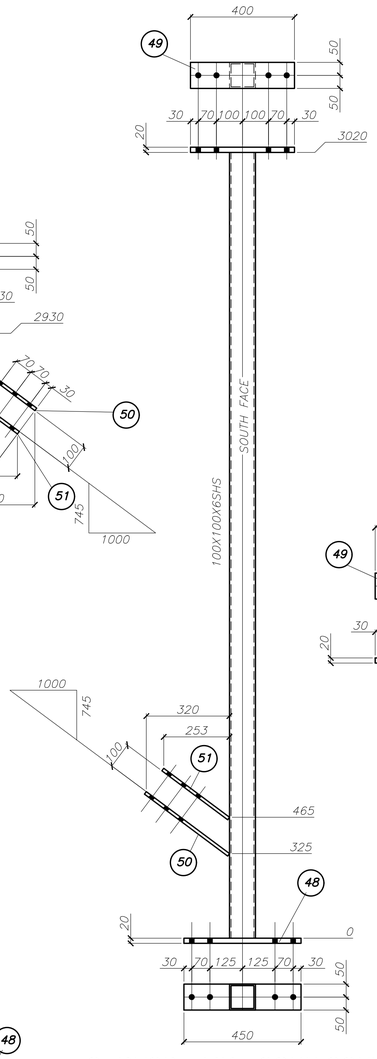

2 REQD. MK. 2C33,2C37.

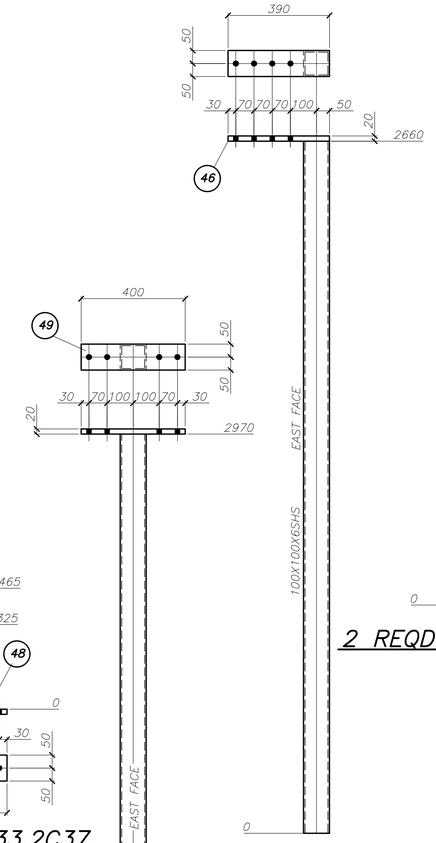

2 REQD. MK. 2C34,2C38.

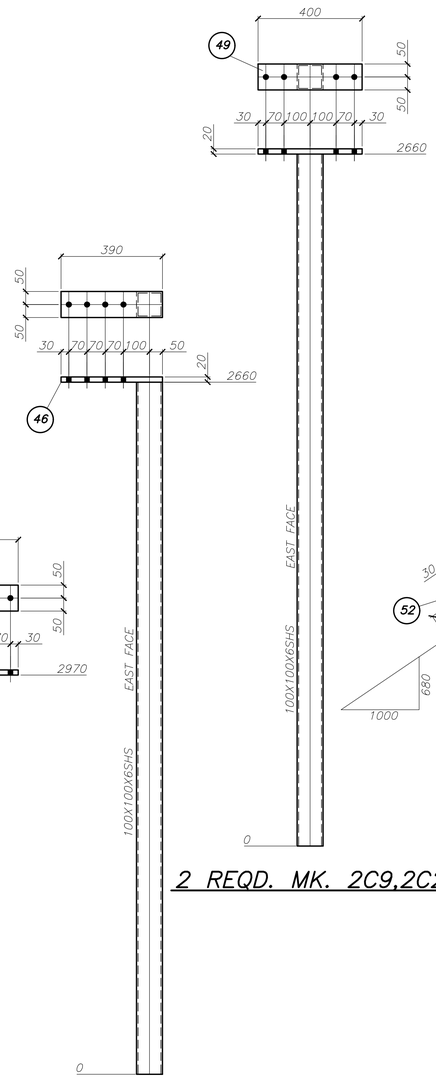

2 REQD. MK. 2C8,2C30.

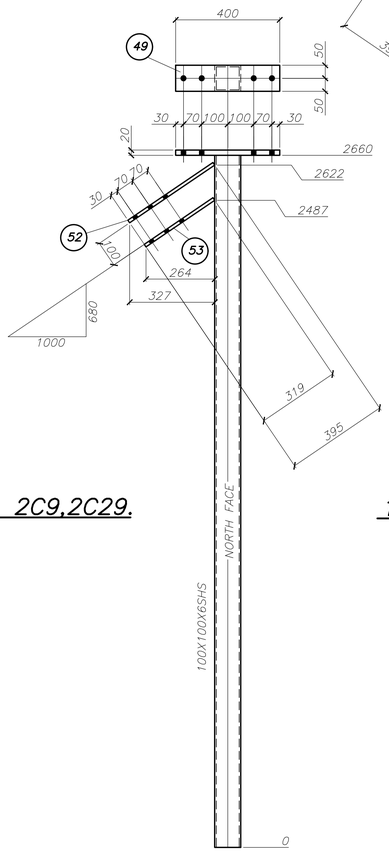

1 REQD. MK. 2C10.

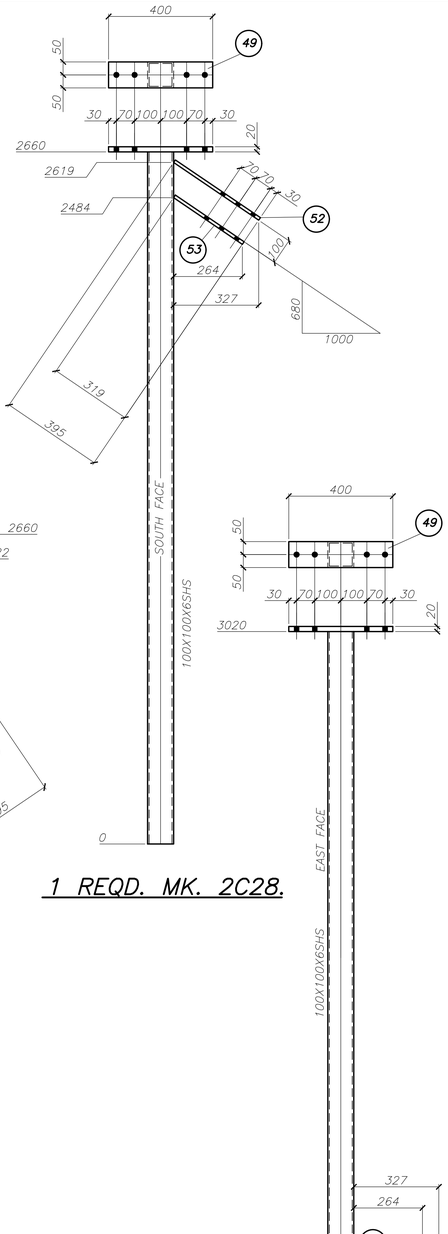

1 REQD. MK. 2C28.

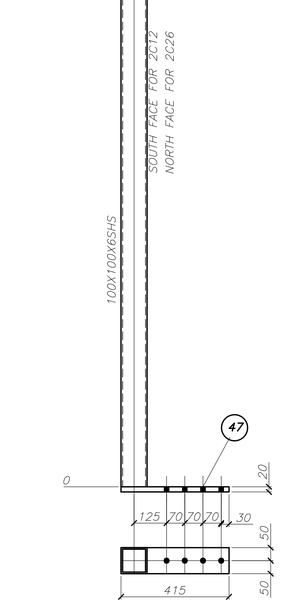

1 REQD. MK. 2C26.
1 REQD. MK. 2C12.

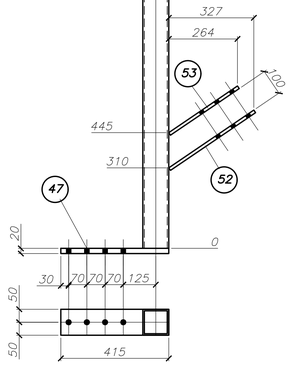

2 REQD. MK. 2C11,2C27.

DATE	AMD	DRN	CHK	APR	DESCRIPTION

ITEM	NO OFF	SECTION	LENGTH	REMARKS
C12,26	2	100X100X6SHS	2970	
C11,27	2	100X100X6SHS	3020	
C10,28	2	100X100X6SHS	2660	
C8,30	2	100X100X6SHS	2660	
C34,38	2	100X100X6SHS	2970	
C33,37	2	100X100X6SHS	3020	
C31,32,35,36	4	100X100X6SHS	2930	
55	2	100X12PL	270	ø22 HLS.

ITEM	NO OFF	SECTION	LENGTH	REMARKS
54	2	100X12PL	344	ø22 HLS
53	4	100X12PL	319	ø22 HLS
52	4	100X12PL	395	ø22 HLS.
51	4	100X12PL	315	ø22 HLS.
50	4	100X12PL	398	ø22 HLS.
49	12	100X20PL	400	ø22 HLS.
48	6	100X20PL	450	ø22 HLS.
47	6	100X20PL	415	ø22 HLS.
46	6	100X20PL	390	ø22 HLS.

NOTES
1. READ IN CONJUNCTION WITH ARCH. & ENG. DRAWINGS

STRINCO DRAFTING SERVICES
MOBILE 0407902318
EMAIL. strincodrafting@bigpond.com.au

CLIENT: HARVIHIL STEEL FABRICATORS
PAINT: AS SPEC
WELD: 6 CFW
SCALE: 1:10
DRN: D.STRINGER
DATE: SEP.19
CHKD:
APPR:
CAD FILE: HH.08-19

JOB: 168 PROSPECT ROAD PROSPECT
TITLE: STEEL DETAILS
DRG. NO: 18
REV.