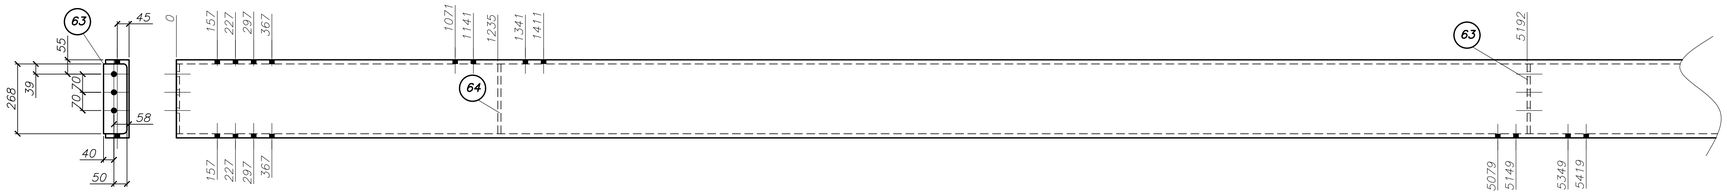

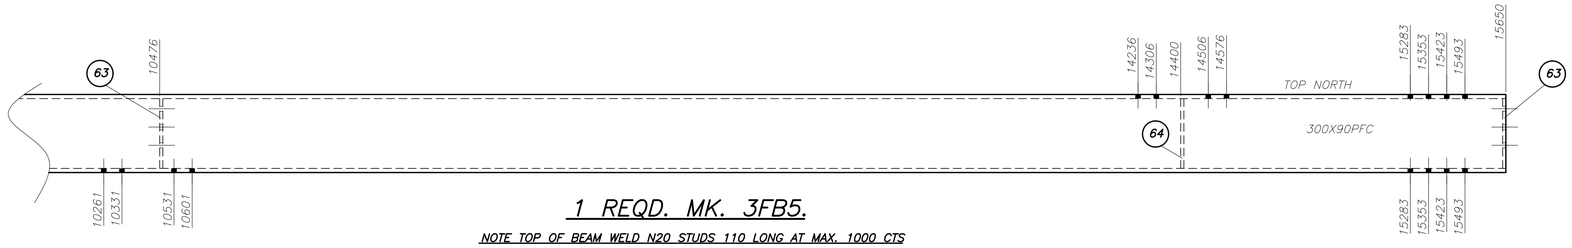

1 REQD. MK. 3FB5.

NOTE TOP OF BEAM WELD N20 STUDS 110 LONG AT MAX. 1000 CTS

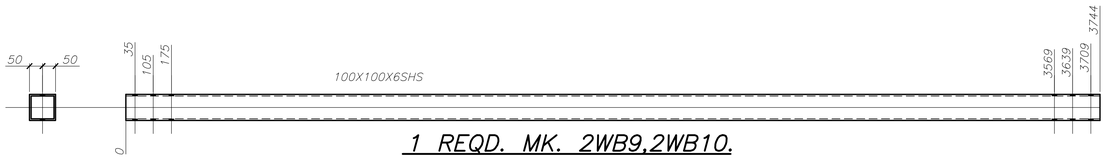

1 REQD. MK. 2WB9,2WB10.

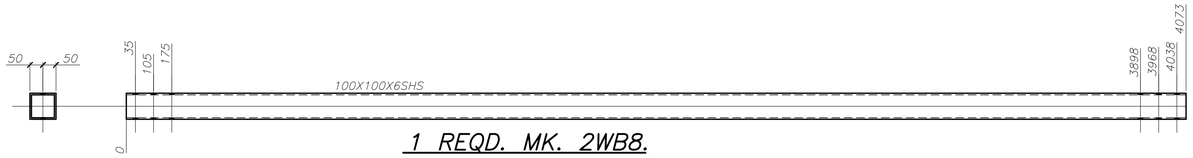

1 REQD. MK. 2WB8.

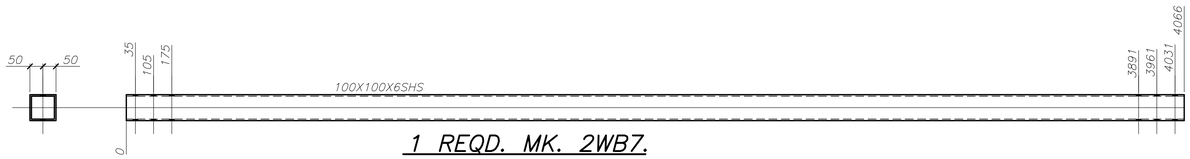

1 REQD. MK. 2WB7.

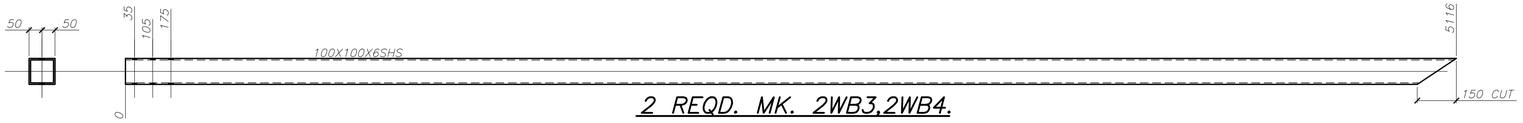

2 REQD. MK. 2WB3,2WB4.

DATE	AMD	DRN	CHK	APR	DESCRIPTION	ITEM	NO OFF	SECTION	LENGTH	REMARKS	ITEM	NO OFF	SECTION	LENGTH	REMARKS	ITEM	NO OFF	SECTION	LENGTH	REMARKS	ITEM	NO OFF	SECTION	LENGTH	REMARKS
																					WB3,4	2	100X100X6SHS	5116	ø22 HLS.
																					WB7	1	100X100X6SHS	4066	ø22 HLS.
																					WB8	1	100X100X6SHS	4073	ø22 HLS.
																					WB9,10	2	100X100X6SHS	3744	ø22 HLS.
																					3FB5	1	300X90PFC	15650	ø22 HLS.
																					64	2	90X12PL	268	
																					63	4	90X12PL	268	ø22 HLS.

NOTES

1. READ IN CONJUNCTION WITH ARCH. & ENG. DRAWINGS

STRINCO DRAFTING SERVICES
MOBILE 0407902318
EMAIL. strincodrafting@bigpond.com.au

CLIENT: HARVIHIL STEEL FABRICATORS

JOB: 168 PROSPECT ROAD PROSPECT

PAINT: AS SPEC

WELD: 6 CFW

SCALE: 1:10

DRN: D.STRINGER

DATE: SEP. 19

CHKD:

APPR:

CAD FILE: HH.08–19

TITLE: STEEL DETAILS

DRG. NO: 20

REV.