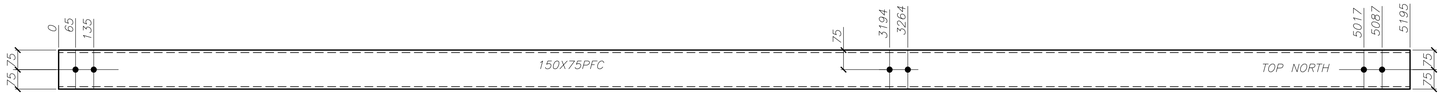

1 REQD. MK. 3TB1.

1 REQD. MK. 3TB2.

1 REQD. MK. 3TB3.

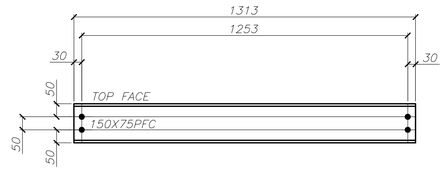

1 REQD. MK. 3FB6.

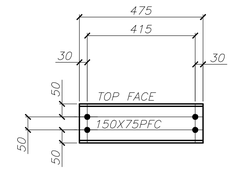

1 REQD. MK. 3FB15.

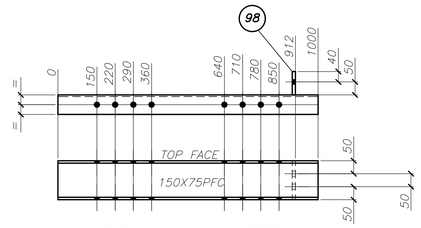

1 REQD. MK. 3FB14.

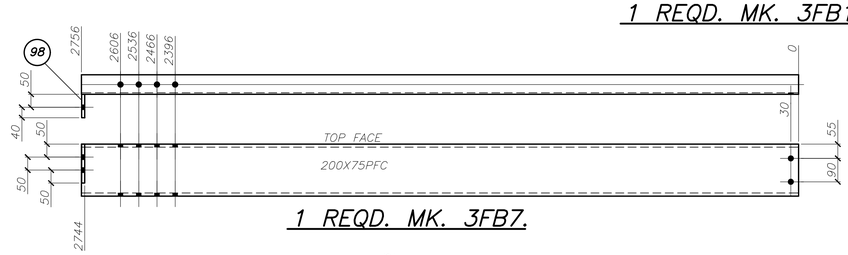

1 REQD. MK. 3FB7.

4 REQD. MK. 3VB1,3VB2,3VB3,3VB4.

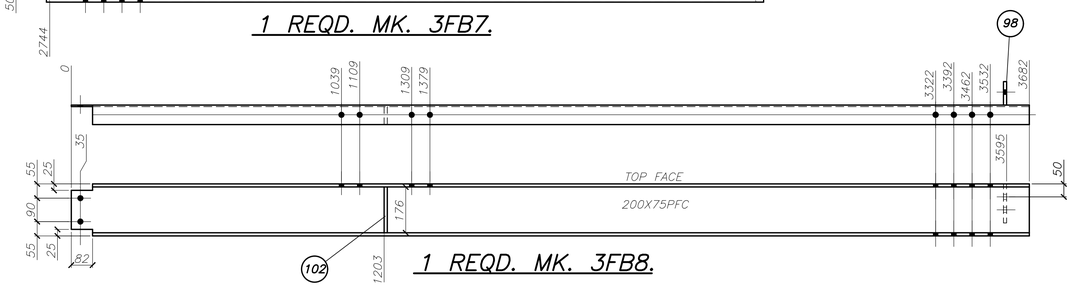

1 REQD. MK. 3FB8.

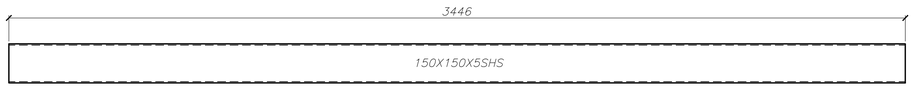

1 REQD. MK. 3VB5.

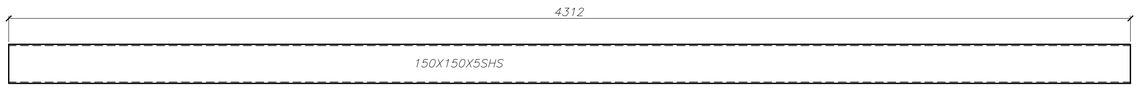

1 REQD. MK. 3VB6.

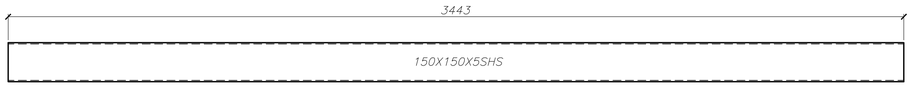

1 REQD. MK. 3VB7.

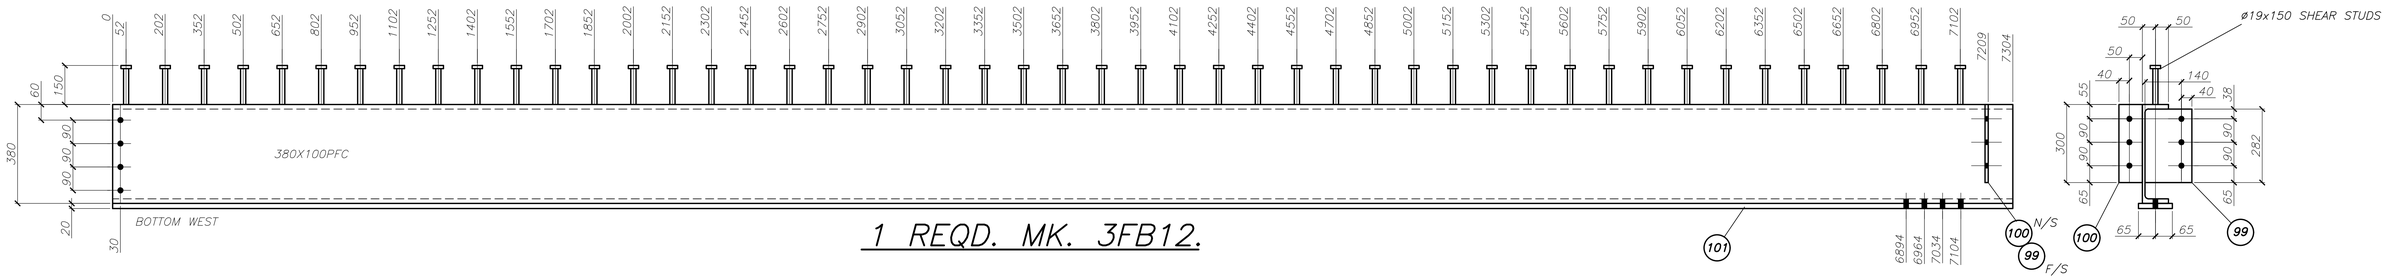

1 REQD. MK. 3FB12.

ITEM	NO OFF	SECTION	LENGTH	REMARKS
3FB12	1	380X100PFC	7304	Ø22 HLS.
3FB8	1	200X75PFC	3682	Ø22 HLS.
3FB7	1	200X75PFC	2756	Ø22 HLS.
VB7	1	150X150X5SHS	3443	
VB6	1	150X150X5SHS	4312	
VB5	1	150X150X5SHS	3446	
VB1–VB4	4	150X150X5SHS	3877	
3FB14	1	150X75PFC	1000	Ø22 HLS.
3FB15	1	150X75PFC	475	Ø22 HLS.
3FB6	1	150X75PFC	1313	Ø22 HLS.
3TB3	1	150X75PFC	5224	Ø22 HLS.
3TB2	1	150X75PFC	5172	Ø22 HLS.
3TB1	1	150X75PFC	5195	Ø22 HLS.
102	1	75X12PL	176	
101	1	130X20PL	7304	Ø22 HLS.
100	1	90X12PL	300	Ø22 HLS.
99	1	180X12PL	282	Ø22 HLS.
98	3	90X10PL	150	Ø22 HLS.
97	4	150X10PL	120	Ø22 HLS.
96	4	150X10PL	150	

DATE	AMD	DRN	CHK	APR	DESCRIPTION

NOTES
1. READ IN CONJUNCTION WITH ARCH. & ENG. DRAWINGS

STRINCO DRAFTING SERVICES
MOBILE 0407902318
EMAIL. strincodrafting@bigpond.com.au

CLIENT: HARVIHIL STEEL FABRICATORS
PAINT: AS SPEC
WELD: 6 CFW
SCALE: 1:10
DRN: D.STRINGER
DATE: FEB.20
CHKD
APPR
CAD FILE: HH.08–19

JOB: 168 PROSPECT ROAD PROSPECT
TITLE: STEEL DETAILS
DRG. NO: 25
REV.