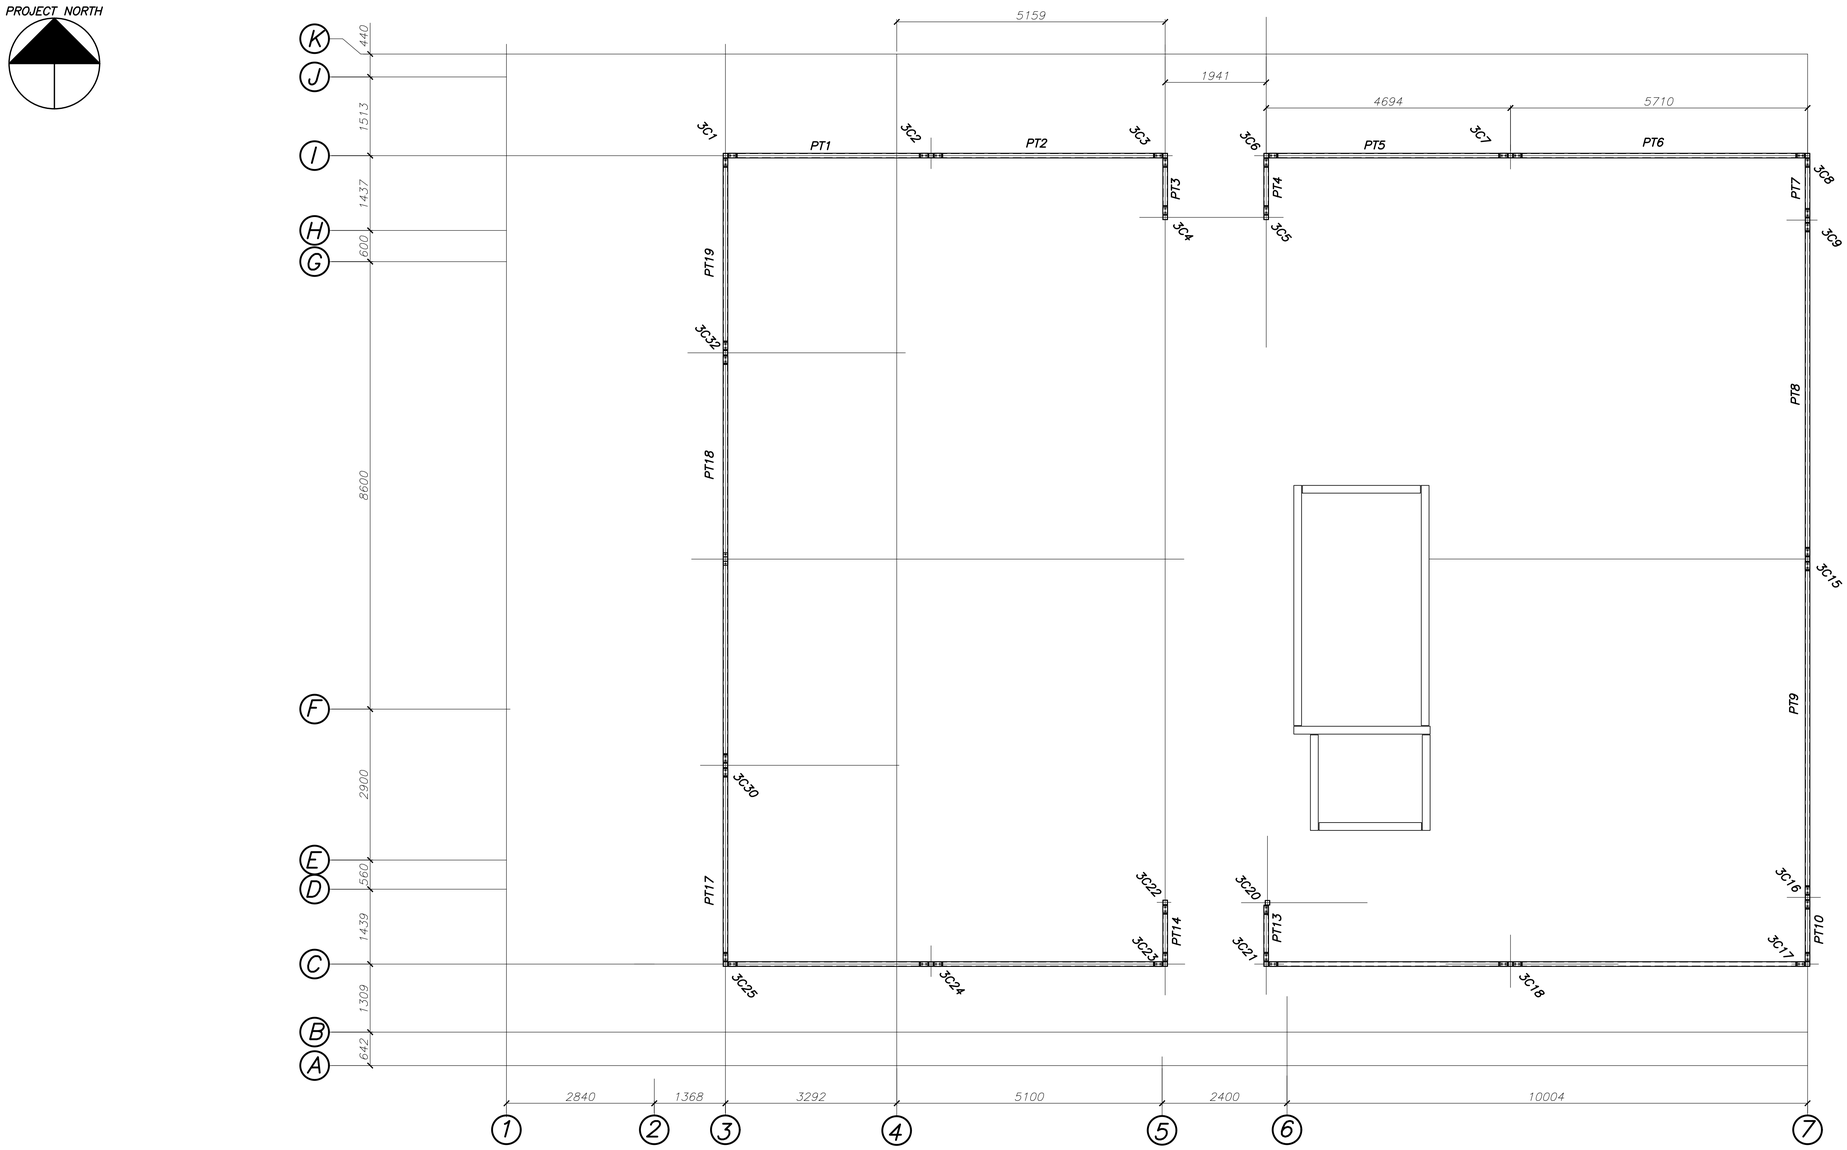


# PARAPET LEVEL MARK PLAN

| DATE | AMD | DRN | CHK | APR | DESCRIPTION | ITEM | NO OFF | SECTION | LENGTH | REMARKS | ITEM | NO OFF | SECTION | LENGTH | REMARKS | ITEM | NO OFF | SECTION | LENGTH | REMARKS | ITEM | NO OFF | SECTION | LENGTH | REMARKS |
|---|---|---|---|---|---|---|---|---|---|---|---|---|---|---|---|---|---|---|---|---|---|---|---|---|---|

NOTES
1. READ IN CONJUNCTION WITH ARCH. & ENG. DRAWINGS

STRINCO DRAFTING SERVICES
MOBILE 0407902318
EMAIL. strincodrafting@bigpond.com.au

CLIENT: HARVIHIL STEEL FABRICATORS
PAINT: AS SPEC
WELD: 6 CFW
SCALE: 1:50
DRN: D.STRINGER
DATE: MAR.20
CHKD:
APPR:
CAD FILE: HH.08–19

JOB: 168 PROSPECT ROAD PROSPECT
TITLE: STEEL DETAILS
DRG. NO: 08
REV.