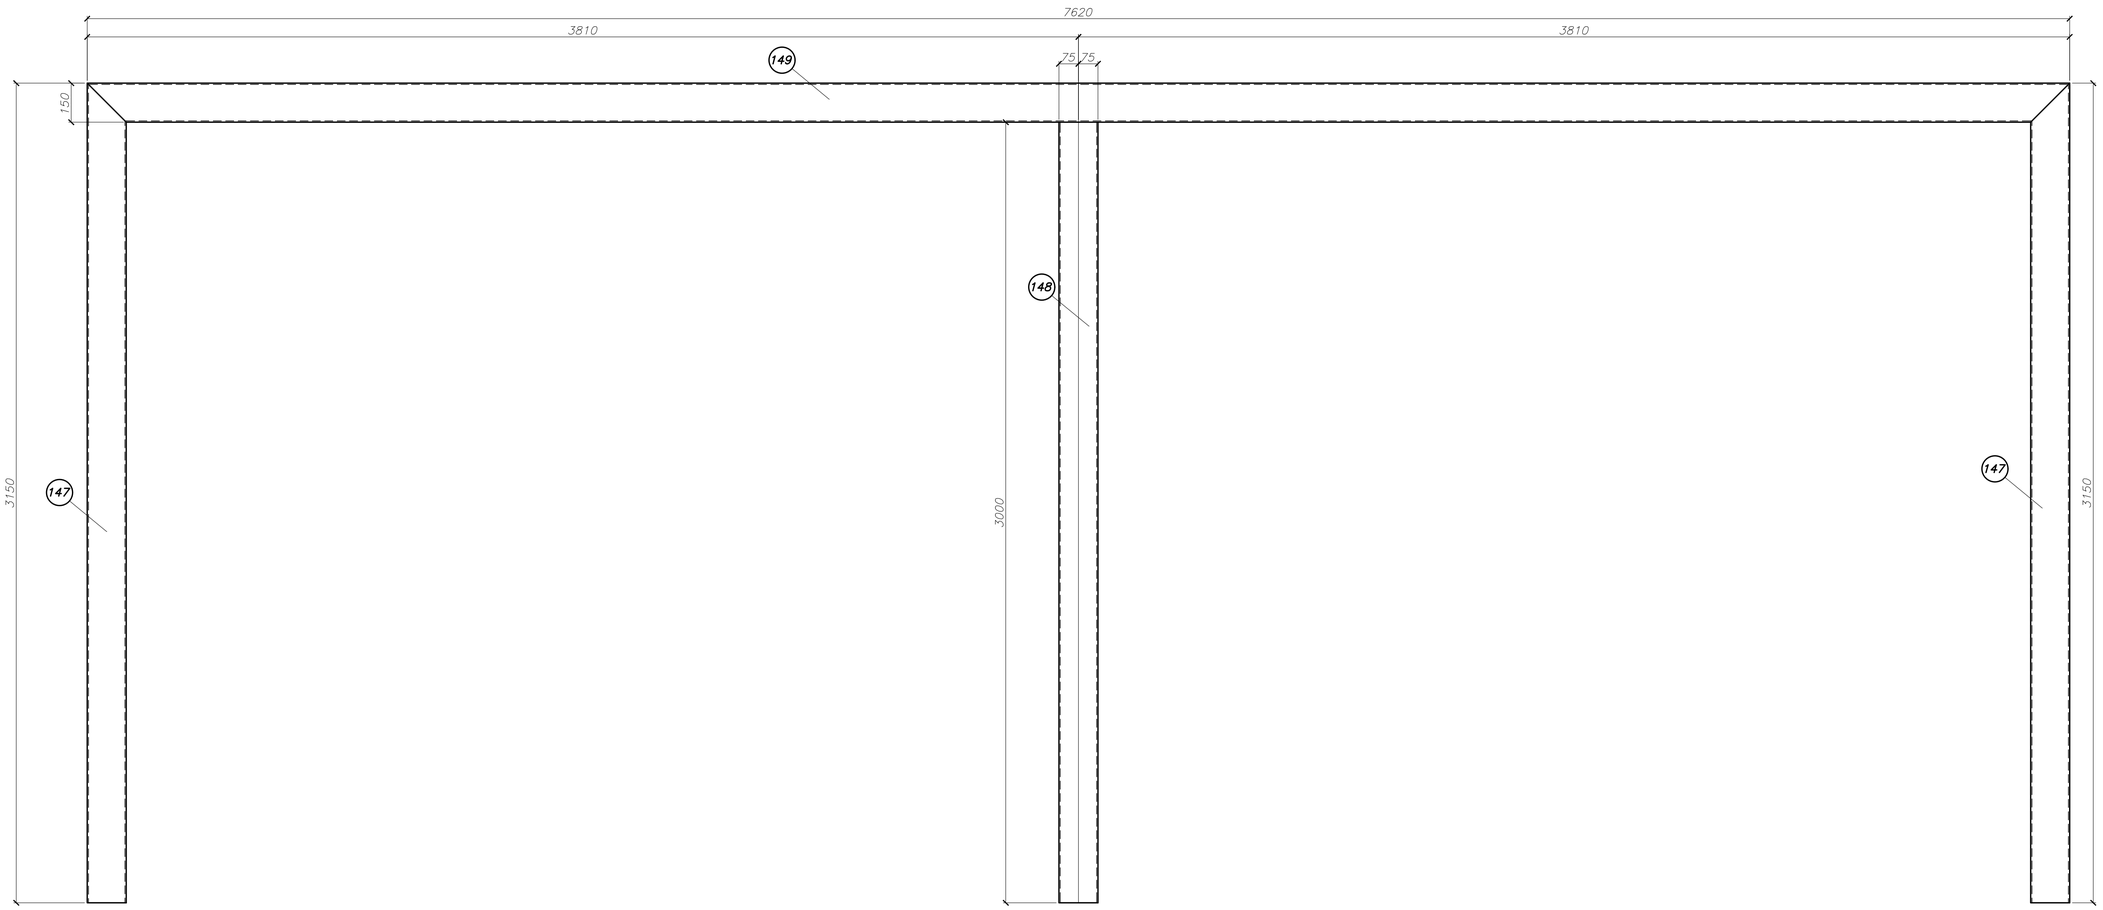

1 REQD. MK. 3BF1.

DATE	AMD	DRN	CHK	APR	DESCRIPTION	ITEM	NO OFF	SECTION	LENGTH	REMARKS	ITEM	NO OFF	SECTION	LENGTH	REMARKS	ITEM	NO OFF	SECTION	LENGTH	REMARKS	ITEM	NO OFF	SECTION	LENGTH	REMARKS
																					149	1	150X150X5SHS	7620	
																					148	1	150X150X5SHS	3000	
																					147	2	150X150X5SHS	3150	

NOTES
1. READ IN CONJUNCTION WITH ARCH. & ENG. DRAWINGS

STRINCO DRAFTING SERVICES
MOBILE 0407902318
EMAIL. strincodrafting@bigpond.com.au

CLIENT: HARVIHIL STEEL FABRICATORS
PAINT: AS SPEC
WELD: 6 CFW
SCALE: 1:10
DRN: D.STRINGER
DATE: APR.20
CHKD:
APPR:
CAD FILE: HH.08–19

JOB: 168 PROSPECT ROAD PROSPECT
TITLE: STEEL DETAILS
DRG. NO: 33
REV.