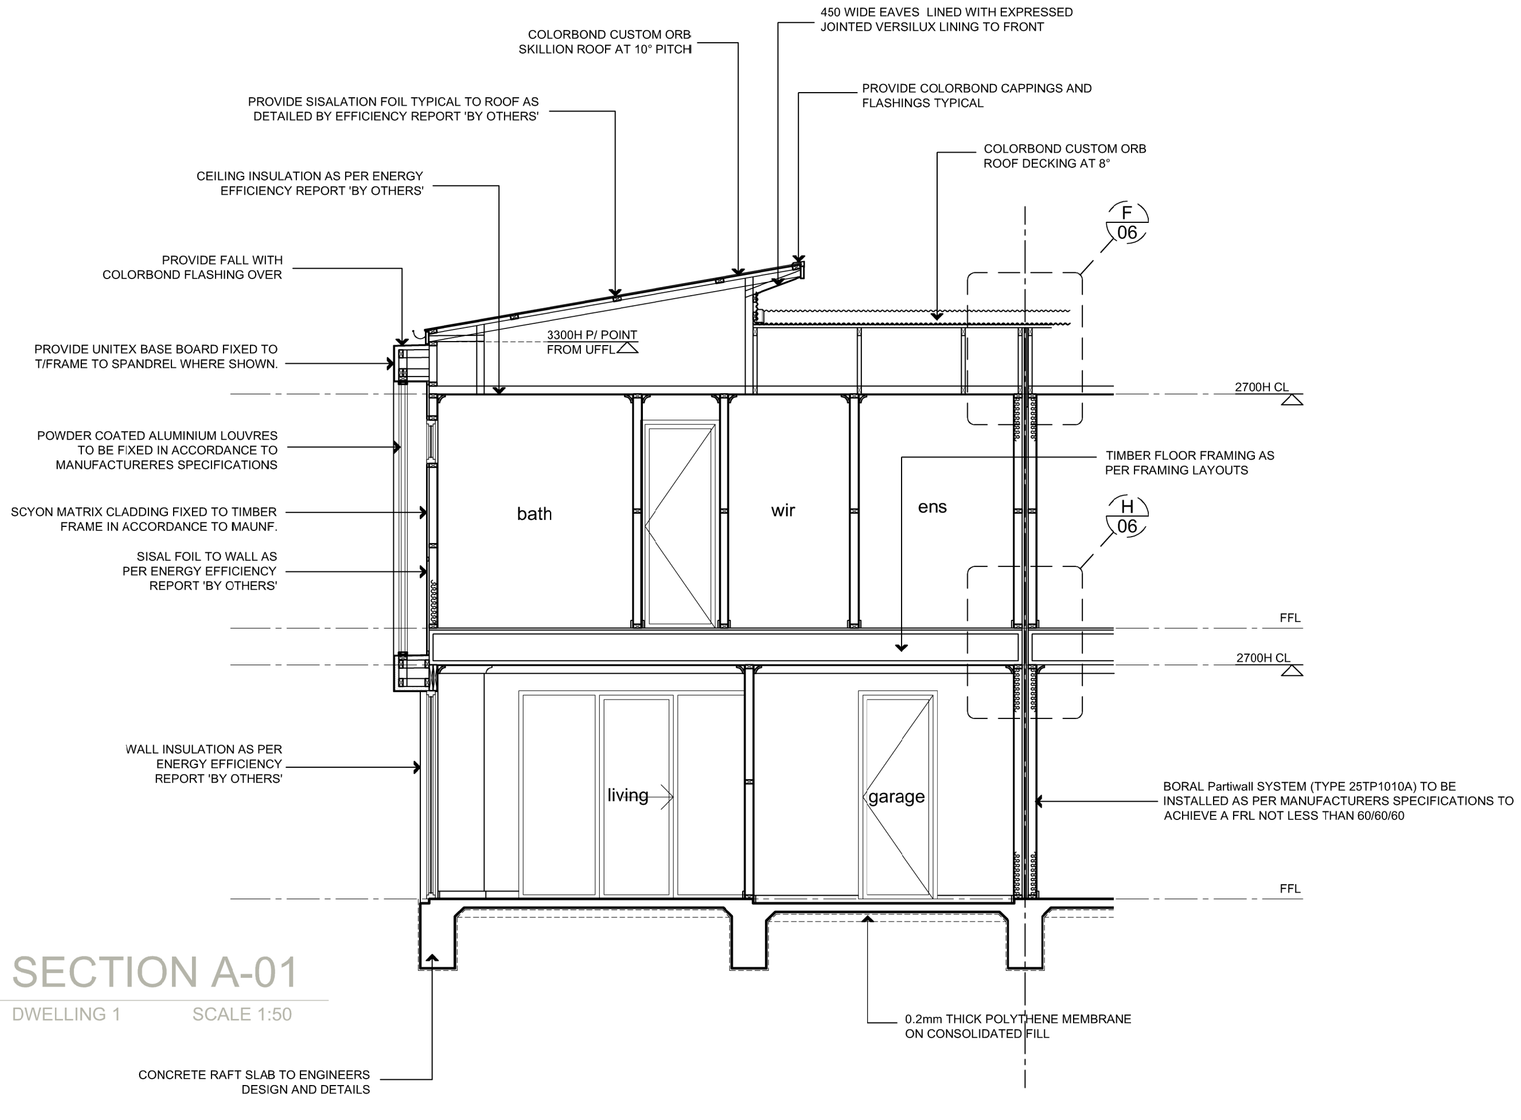

SECTION A-01

DWELLING 1 SCALE 1:50

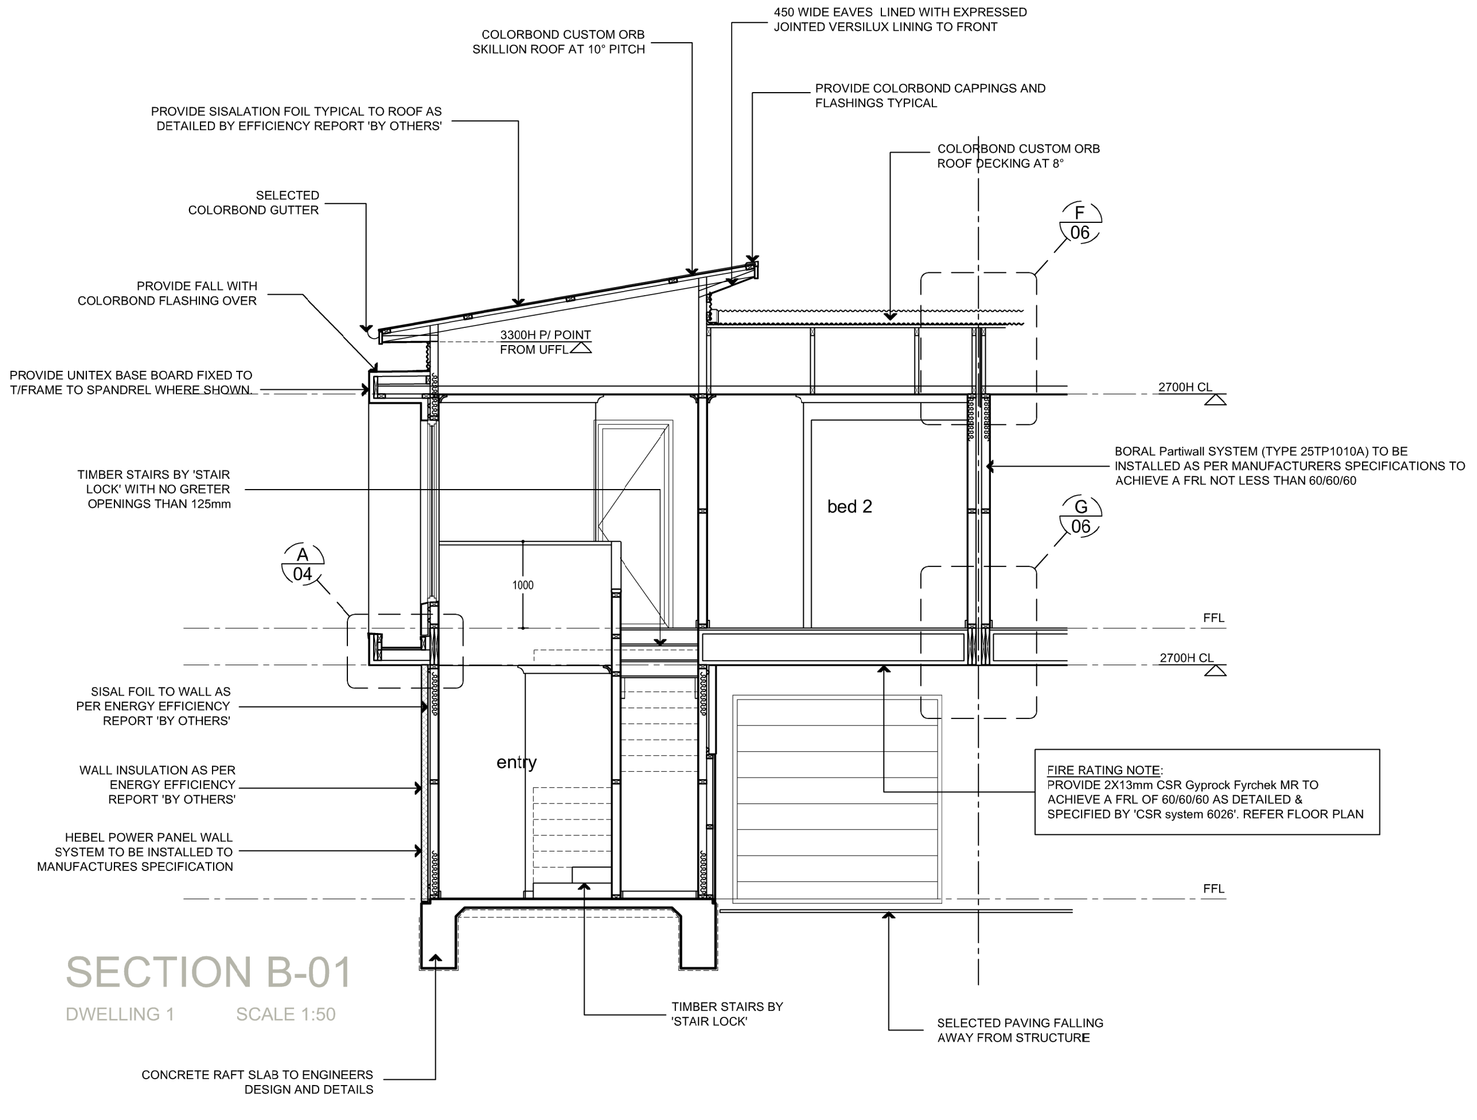

SECTION B-01

DWELLING 1 SCALE 1:50

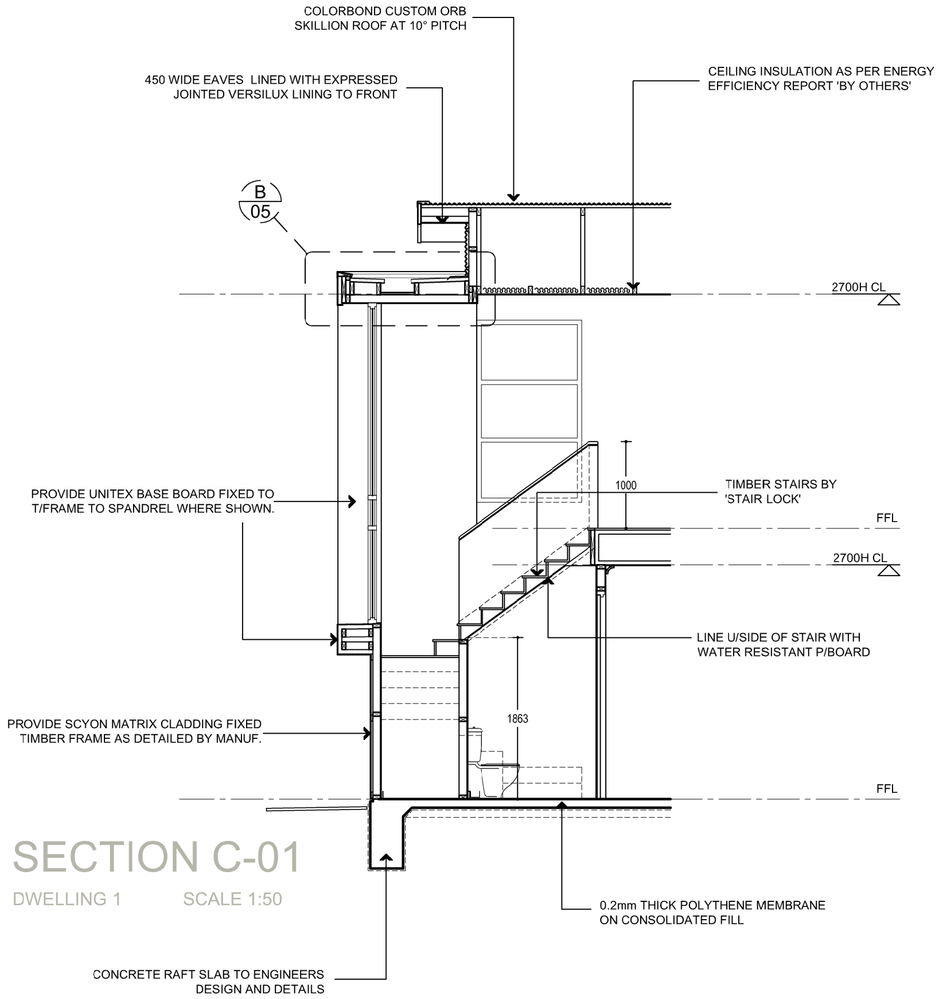

SECTION C-01

DWELLING 1 SCALE 1:50

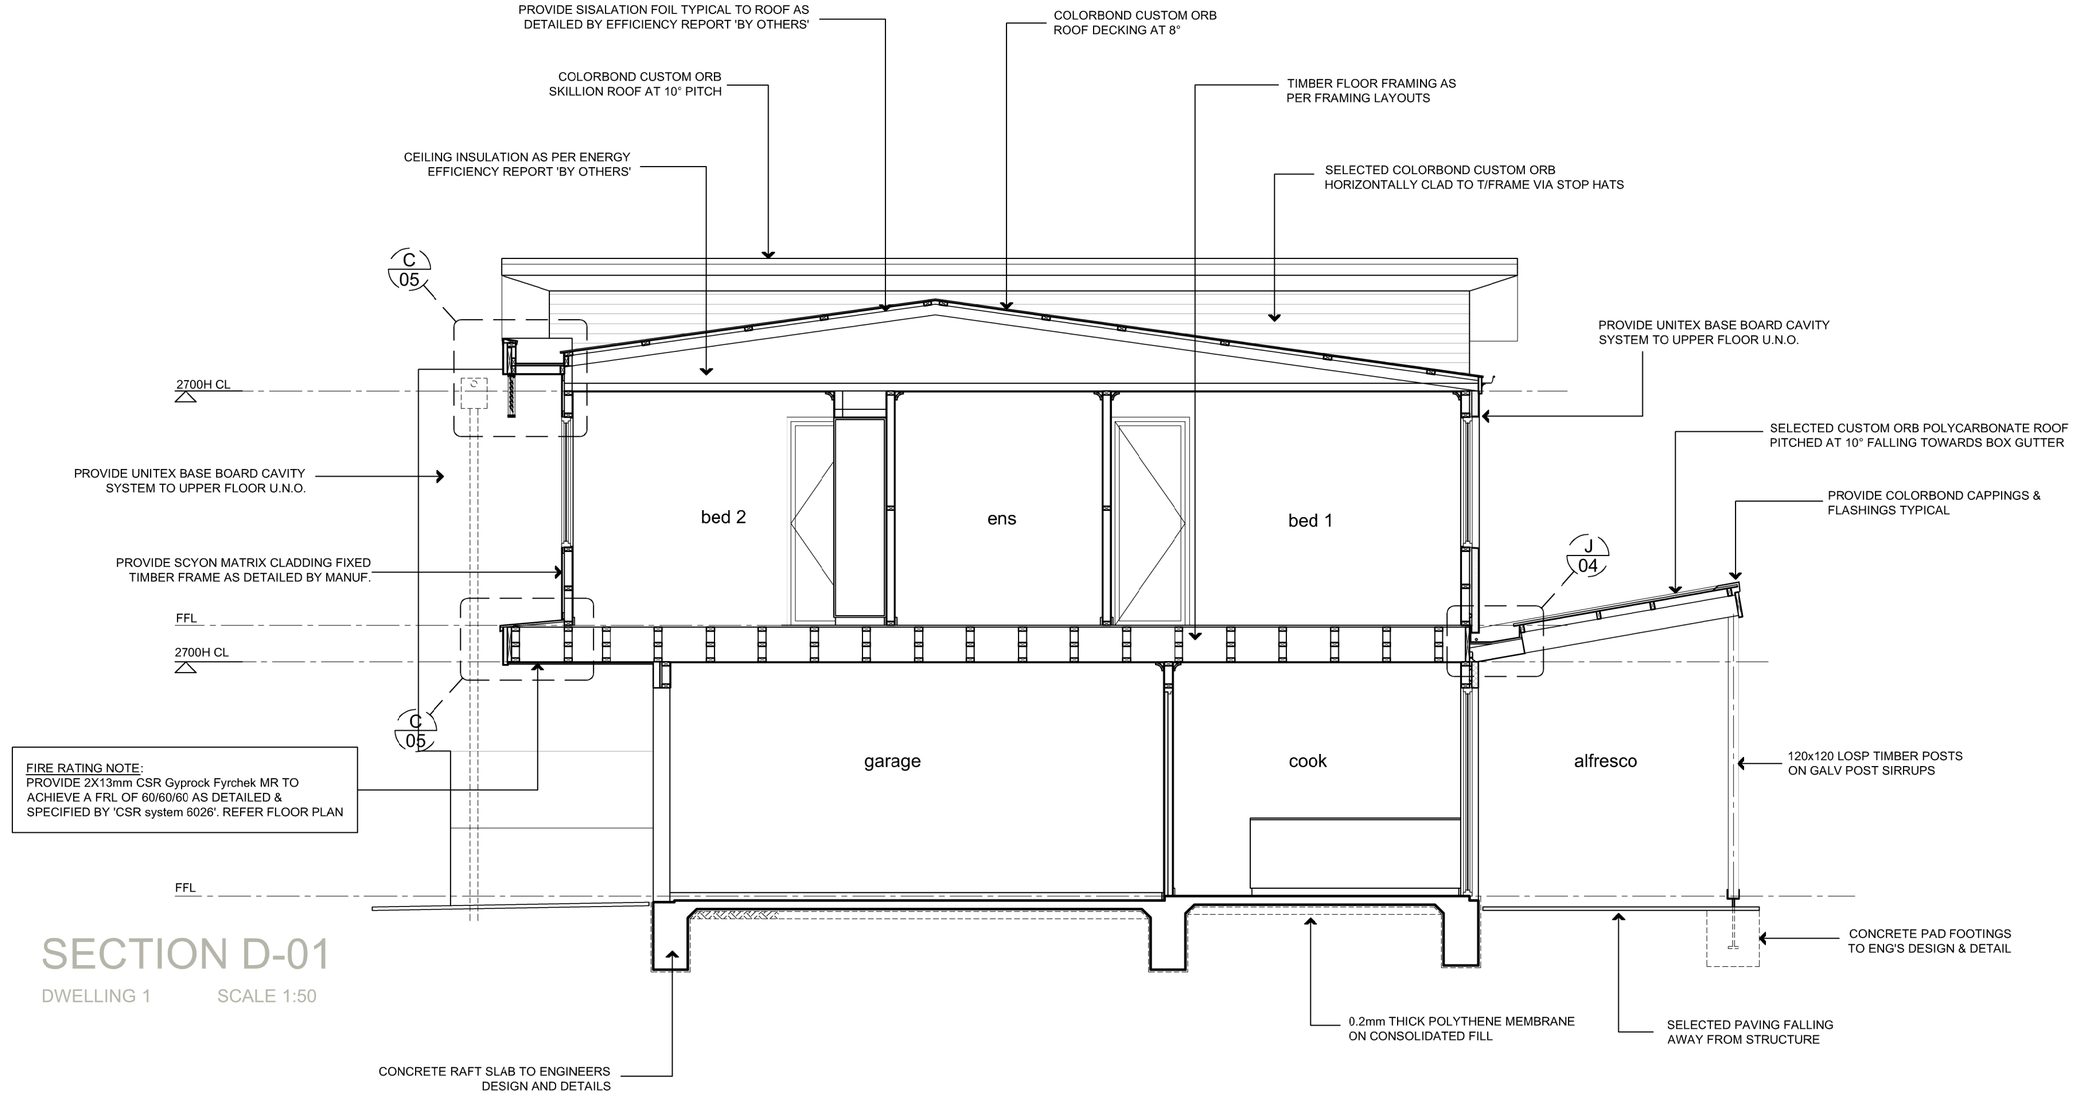

SECTION D-01

DWELLING 1 SCALE 1:50

D'ANDREA AND ASSOCIATES BUILDING DESIGNERS
T 08 8272 6632
F 08 8272 4465
E adandrea@chariot.net.au
Suite 11 467 Fullarton Road Highgate SA 5063
© COPYRIGHT D'ANDREA AND ASSOCIATES (SA) PTY LTD

5 TWO STOREY DWELLINGS
AT 541 ANZAC HWY GLENELG EAST
FOR: WP PROPERTY GROUP

ARCHITECTURAL DRAWINGS TO BE READ IN CONJUNCTION WITH ENGINEERS SOIL REPORT & MBA SPECIFICATION.

ALL DIMENSIONS AND LEVELS TO BE CONFIRMED PRIOR TO THE COMMENCEMENT OF ANY WORK. ANY DISCREPANCY TO BE REPORTED TO THIS OFFICE IMMEDIATELY.

PRELIMINARY PLAN FOR CONFIRMATION	☐
PLANNING APPLICATION	☐
BUILDING APPLICATION	12-06-2018 ☒
DRAWN:	SHEET:
DATE:	SCALE:

AMENDMENTS:

ISSUE DATE	REVISION	COMMENTS

SECTIONS A - 03

FOR CERTIFICATION