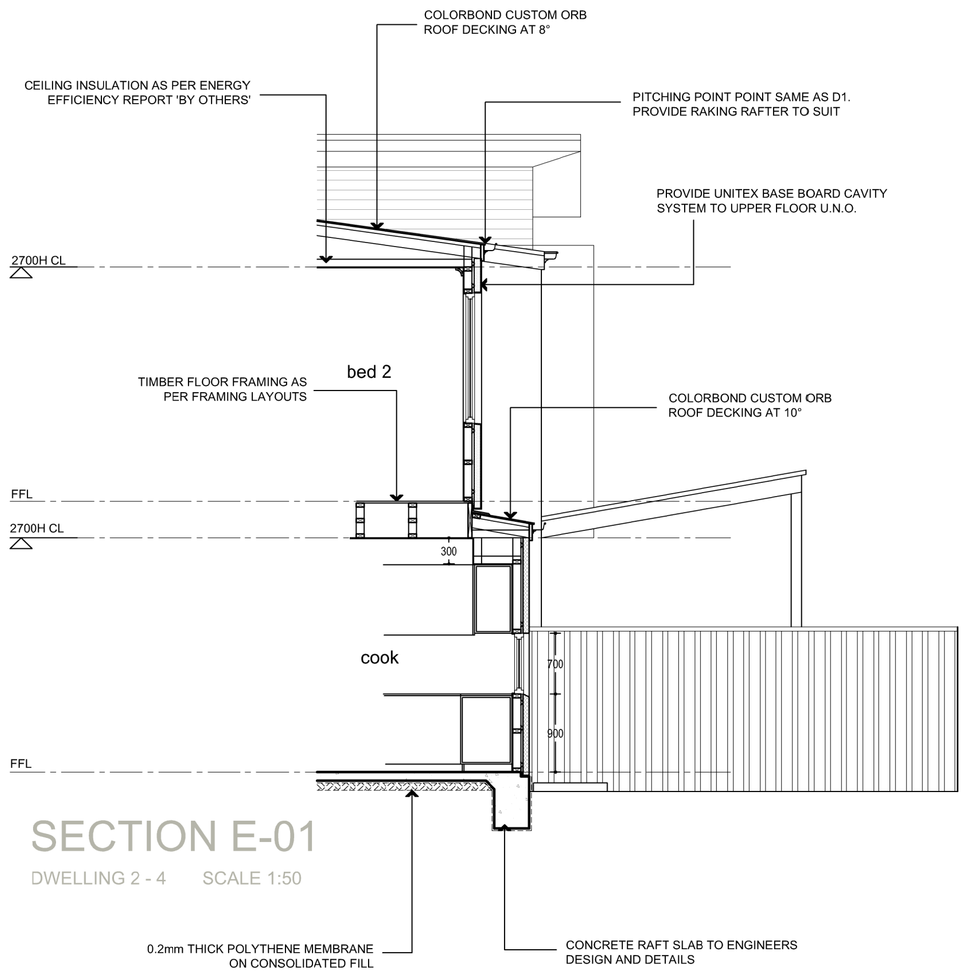

SECTION E-01

DWELLING 2 - 4 SCALE 1:50

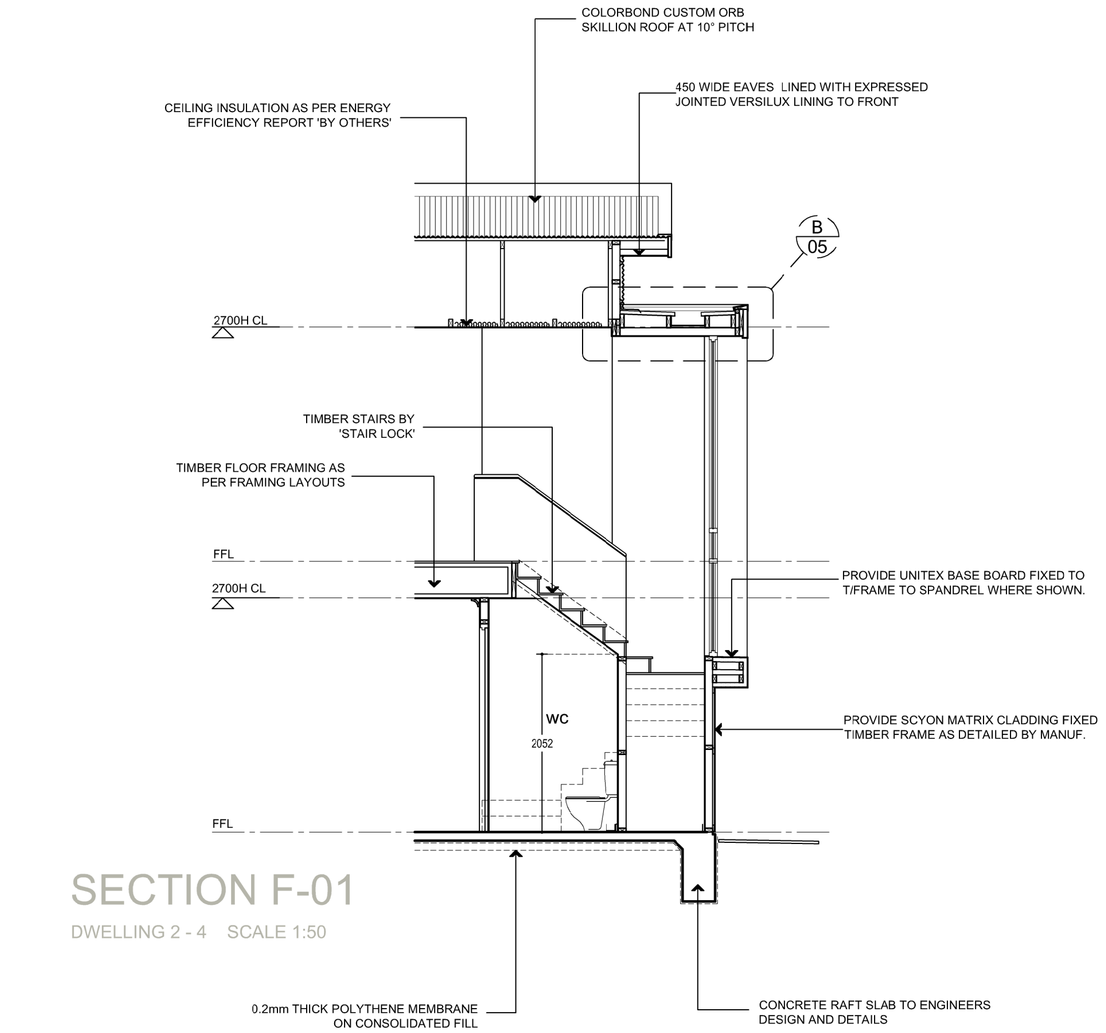

SECTION F-01

DWELLING 2 - 4 SCALE 1:50

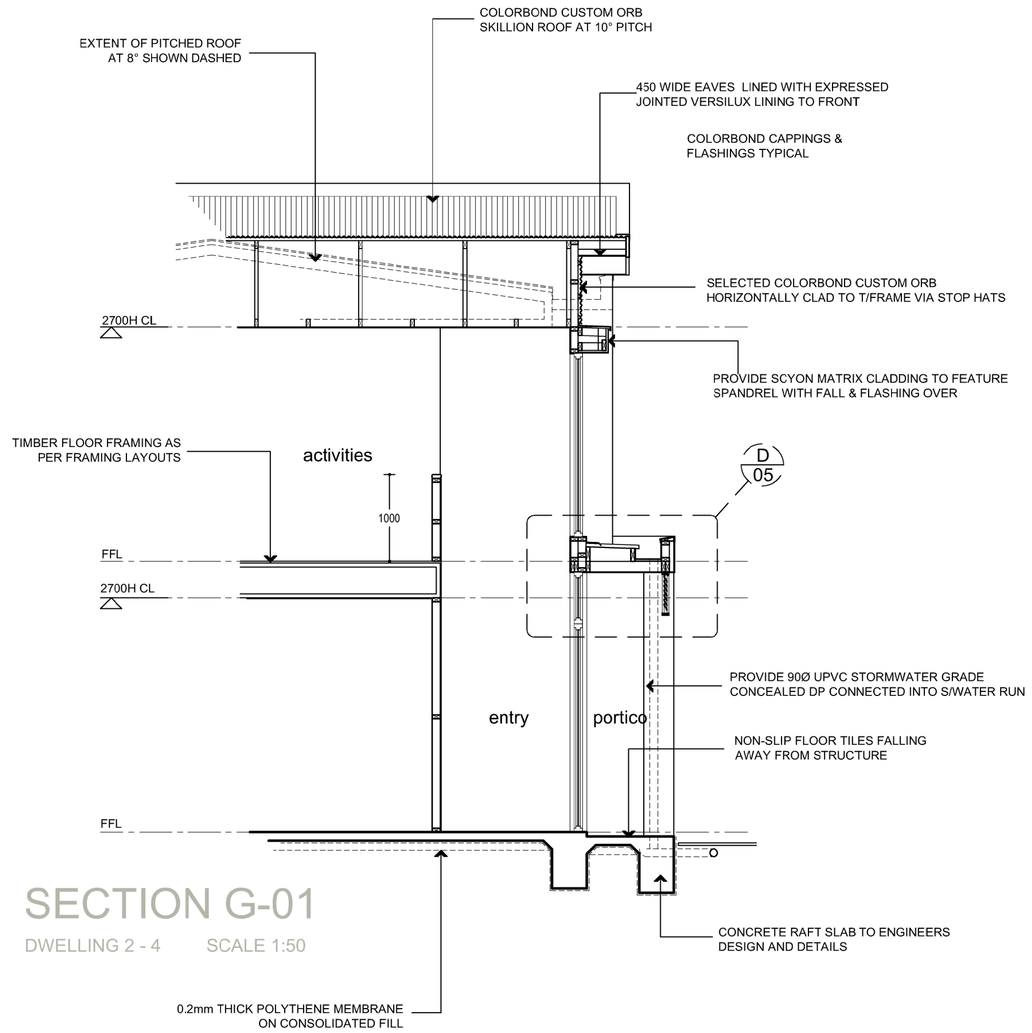

SECTION G-01

DWELLING 2 - 4 SCALE 1:50

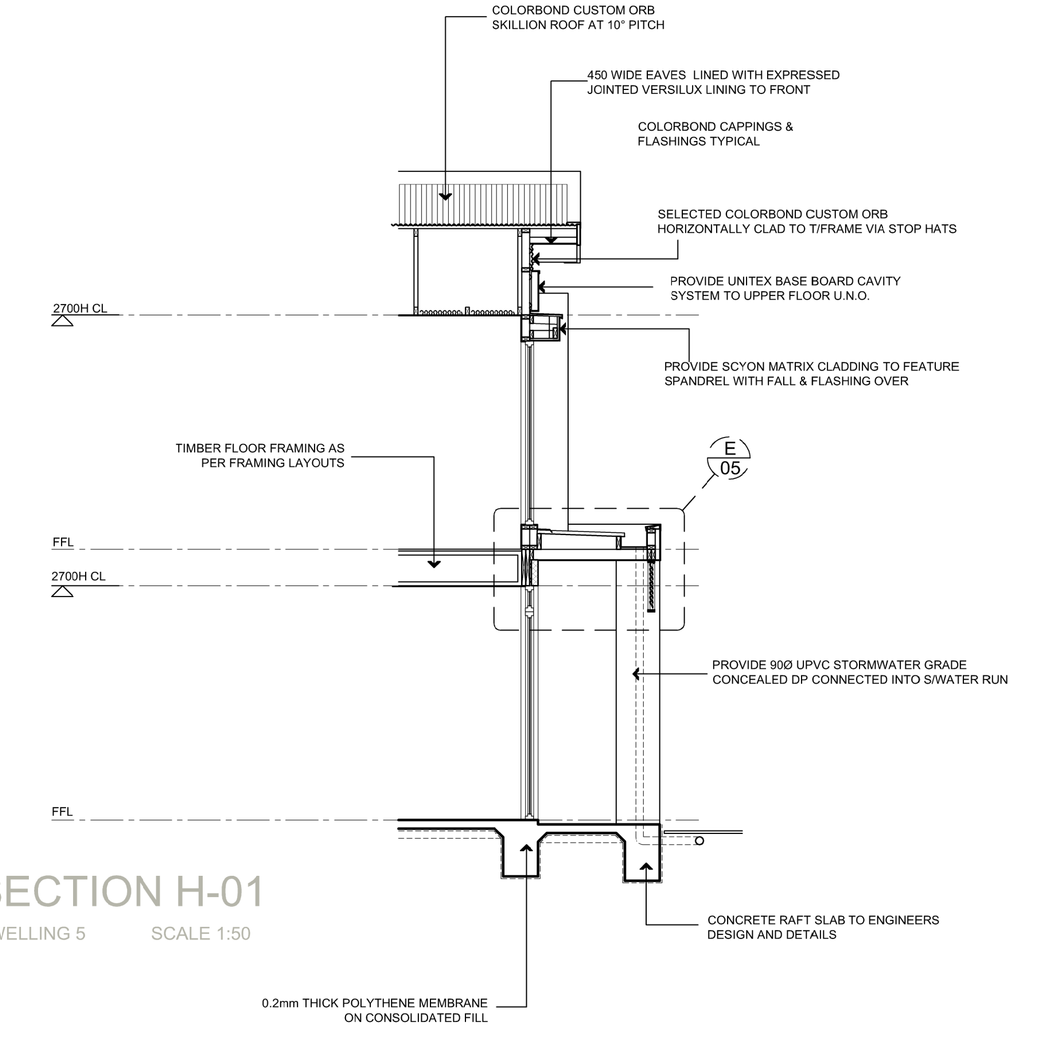

SECTION H-01

DWELLING 5 SCALE 1:50

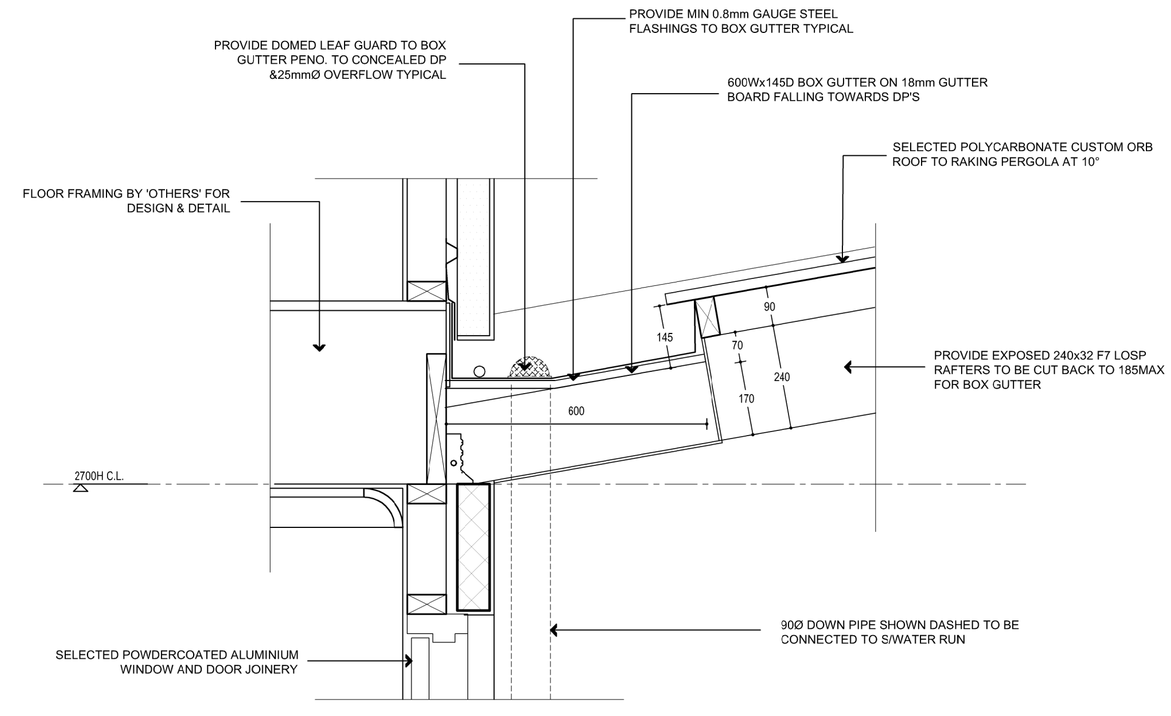

DETAIL J-03

DWELLING 1 - 5 SCALE 1:10

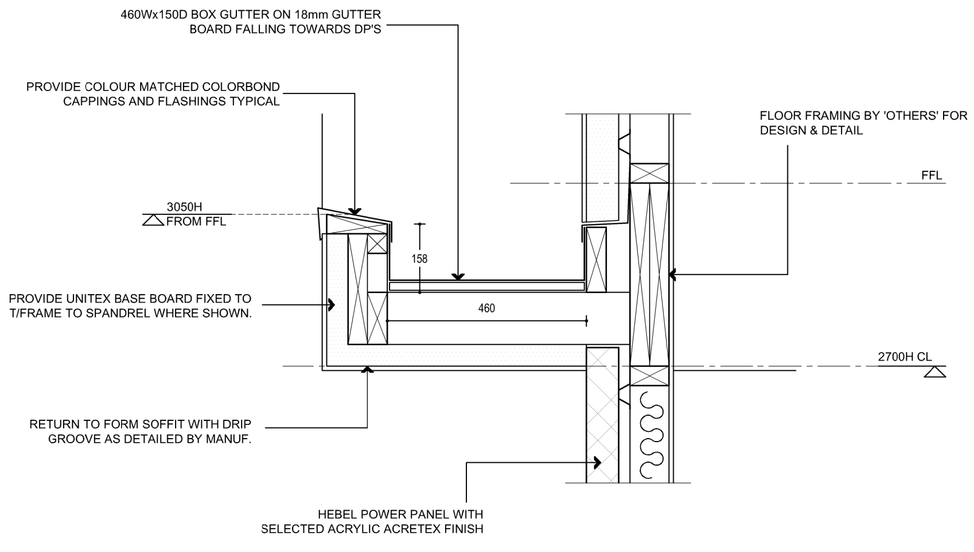

DETAIL A-03

DWELLING 1 SCALE 1:10

D'ANDREA AND ASSOCIATES BUILDING DESIGNERS
T 08 8272 6632
F 08 8272 4465
E adandrea@ozemail.net.au
Suite 11 467 Fullarton Road Highgate
SA 5063
© COPYRIGHT D'ANDREA AND ASSOCIATES (SA) PTY LTD

5 TWO STOREY DWELLINGS
AT 541 ANZAC HWY GLENELG EAST
FOR: WP PROPERTY GROUP

ARCHITECTURAL DRAWINGS TO BE READ IN CONJUNCTION WITH ENGINEERS SOIL REPORT & MBA SPECIFICATION.

ALL DIMENSIONS AND LEVELS TO BE CONFIRMED PRIOR TO THE COMMENCEMENT OF ANY WORK. ANY DISCREPANCY TO BE REPORTED TO THIS OFFICE IMMEDIATELY.

PRELIMINARY PLAN FOR CONFIRMATION ☐
PLANNING APPLICATION ☐
BUILDING APPLICATION 12-06-2018 ☒

DRAWN: SHEET:
DATE: SCALE:

AMENDMENTS:

ISSUE DATE	REVISION	COMMENTS

SECTION DETAILS A - 04

FOR CERTIFICATION