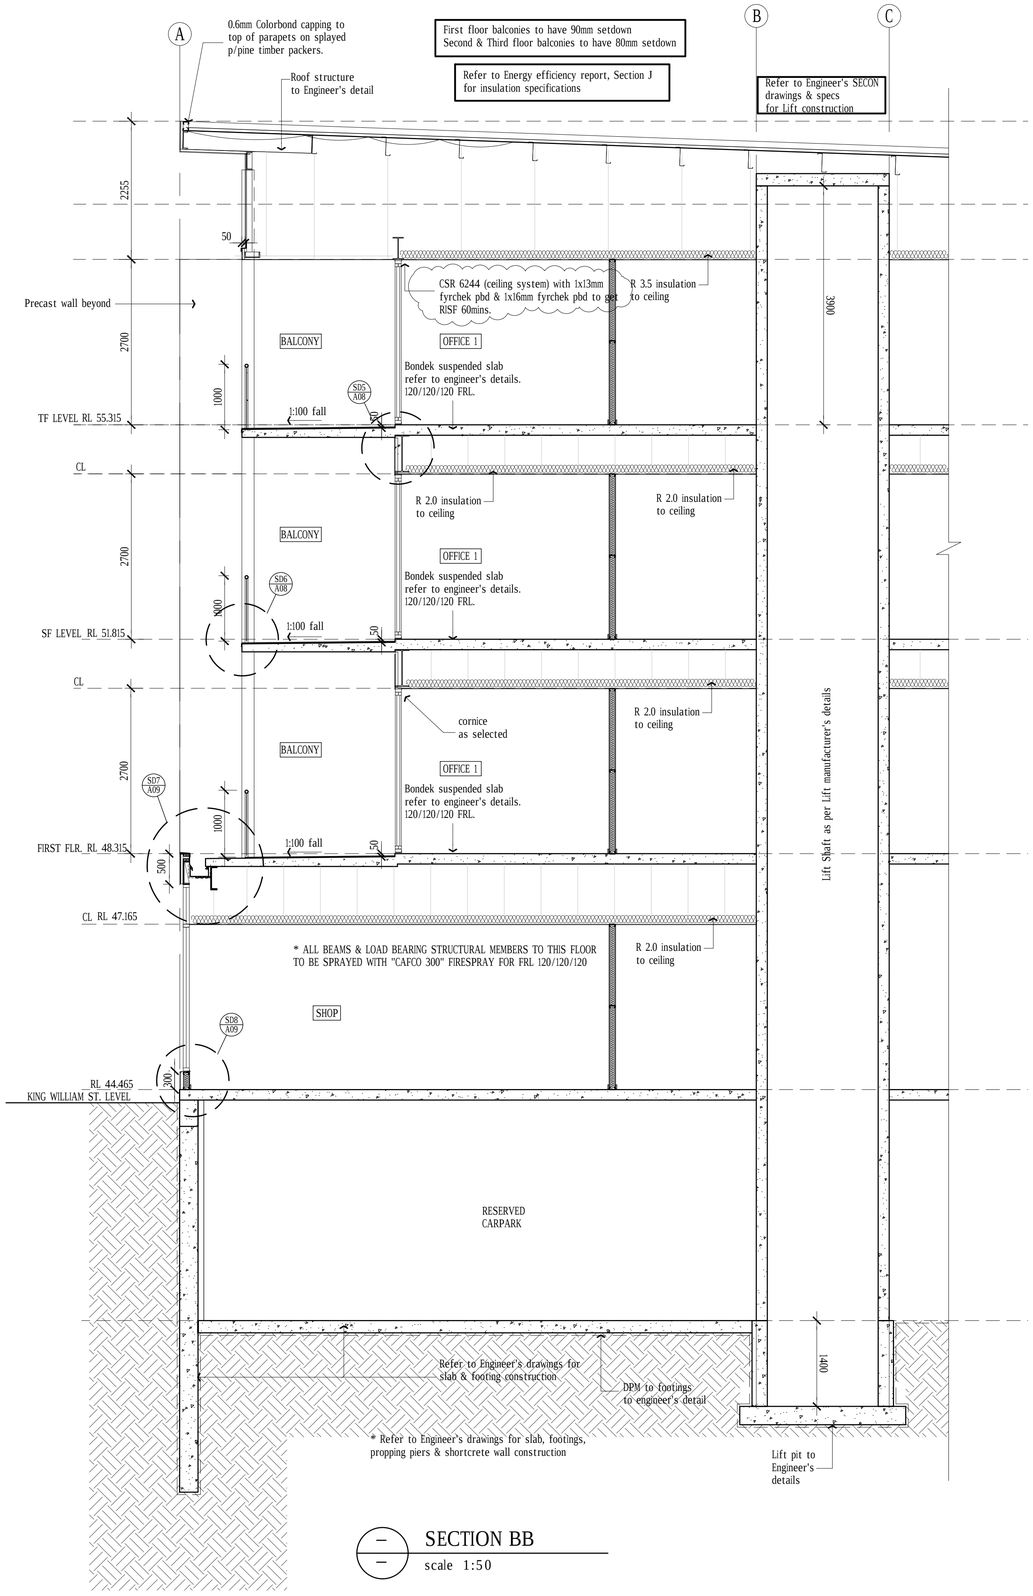

SECTION BB
scale 1:50

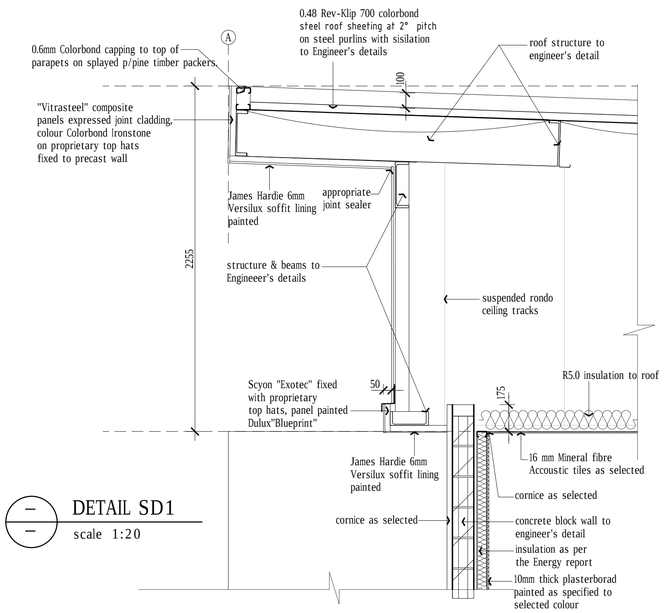

DETAIL SD1
scale 1:20

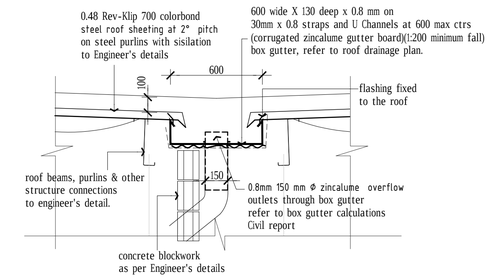

DETAIL SD2
scale 1:20

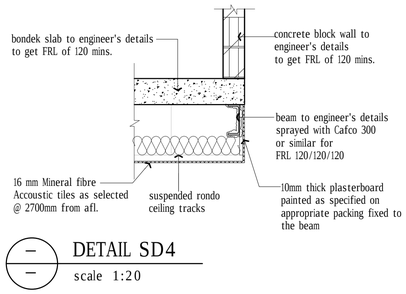

DETAIL SD4
scale 1:20

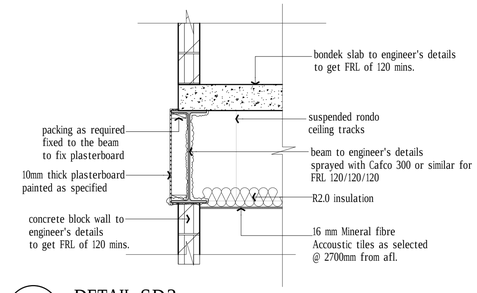

DETAIL SD3
scale 1:20

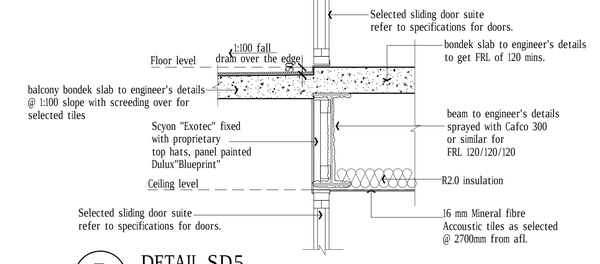

DETAIL SD5
scale 1:20

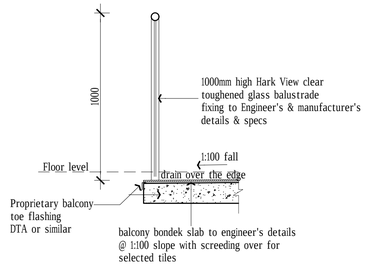

DETAIL SD6
scale 1:20

FOR CERTIFICATION

JOB TITLE	DRAWING TITLE	AMENDMENTS
PROPOSED COMMERCIAL DEVELOPMENT FOR: RASHDEQ AT: 97 KING WILLIAM STREET KENT TOWN SA	SECTION BB & DETAILS	

Contractors are to verify all dimensions and levels before commencing any site work or making shop drawings. Figured dimensions shall take preference over scaled dimensions and any discrepancy shall be reported to the Architect immediately. © COPYRIGHT

ANTHONYDONATOARCHITECTS
Suite 5/59 Fullarton Road | Kent Town SA 5087
t. 08 8364 6888 | f. 08 8364 5355 | www.adarchitects.com.au

JOB NO.	SCALE	DRAWN	CHECKED	DATE	PAGE	SHEET NO.	REVISION
3694-15	1:100	SAA		MAR '18	A1	A08	