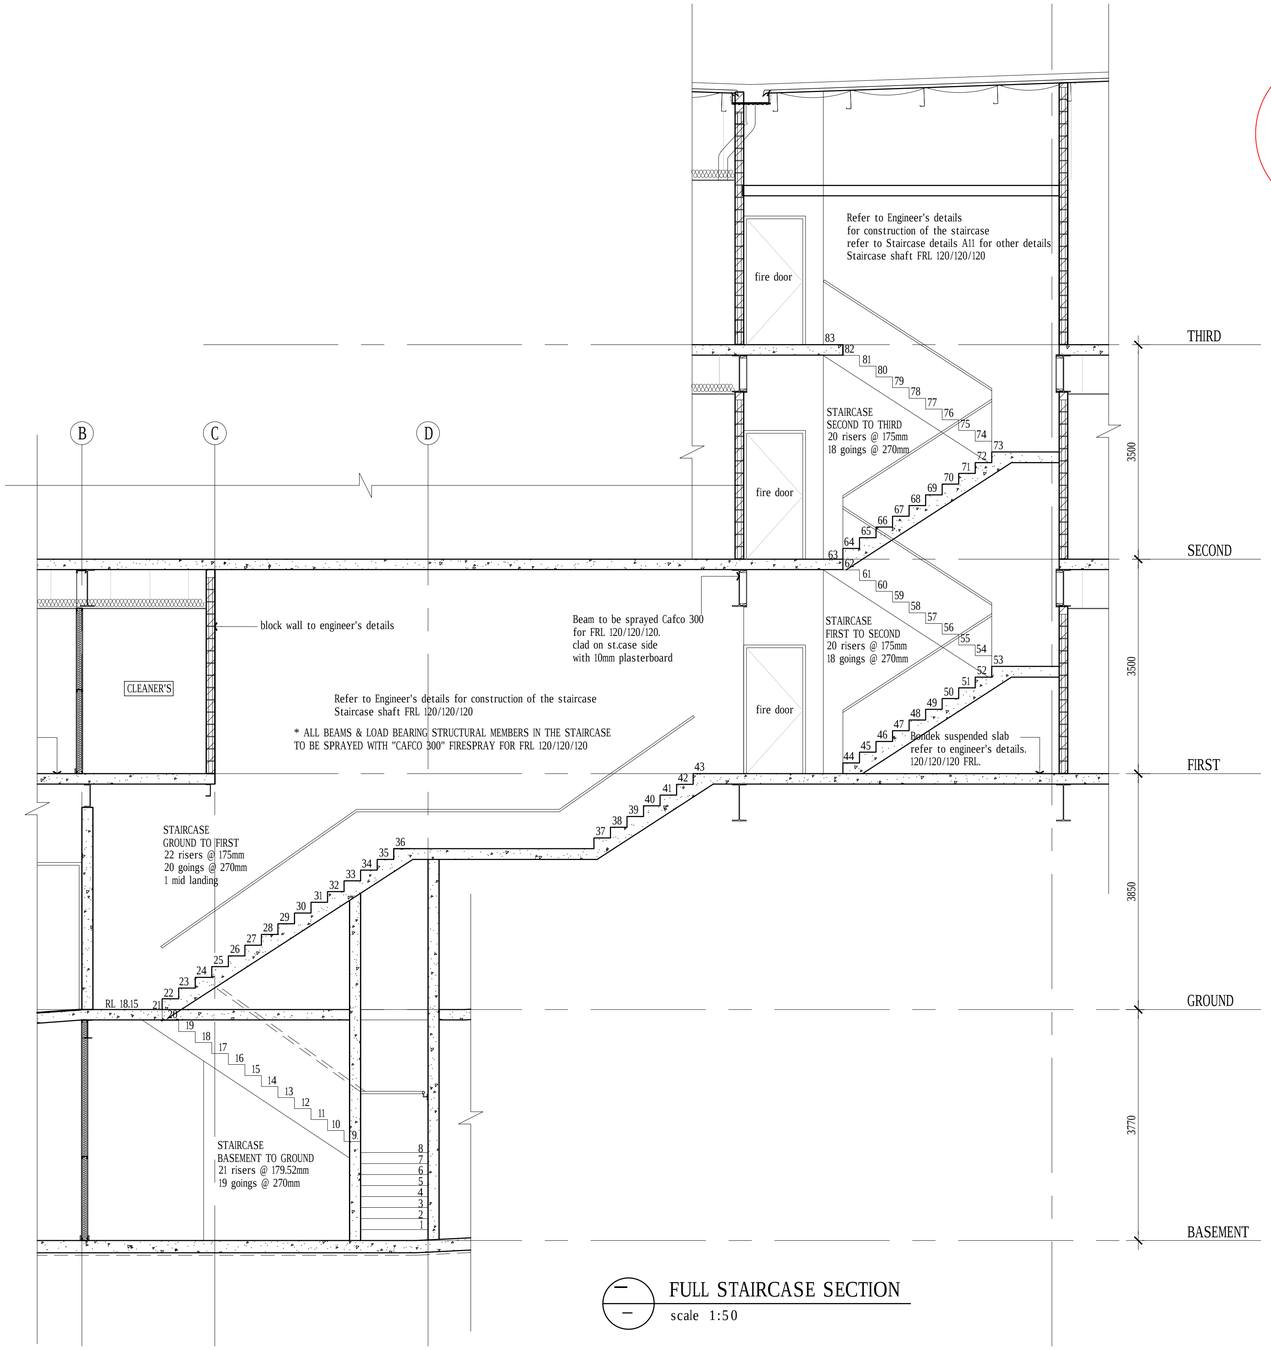

FULL STAIRCASE SECTION
scale 1:50

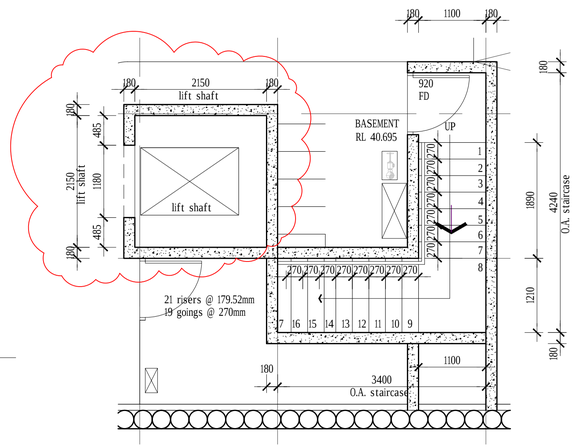

BASEMENT FLR.
scale 1:50

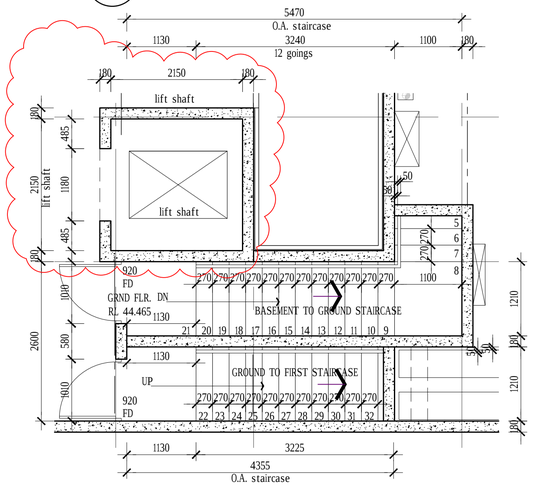

GROUND FLR.
scale 1:50

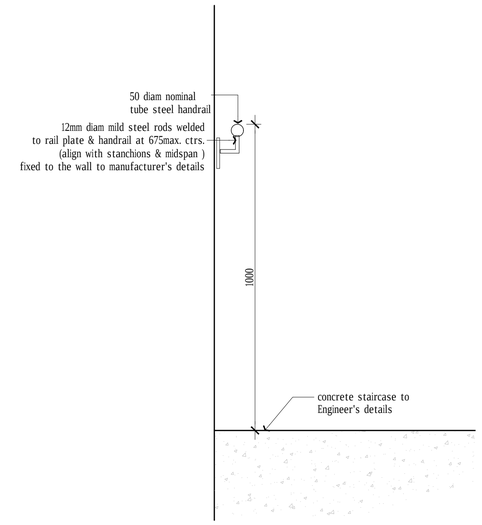

BALUSTRADE DETAIL (FIXED TO WALL)
scale 1:10

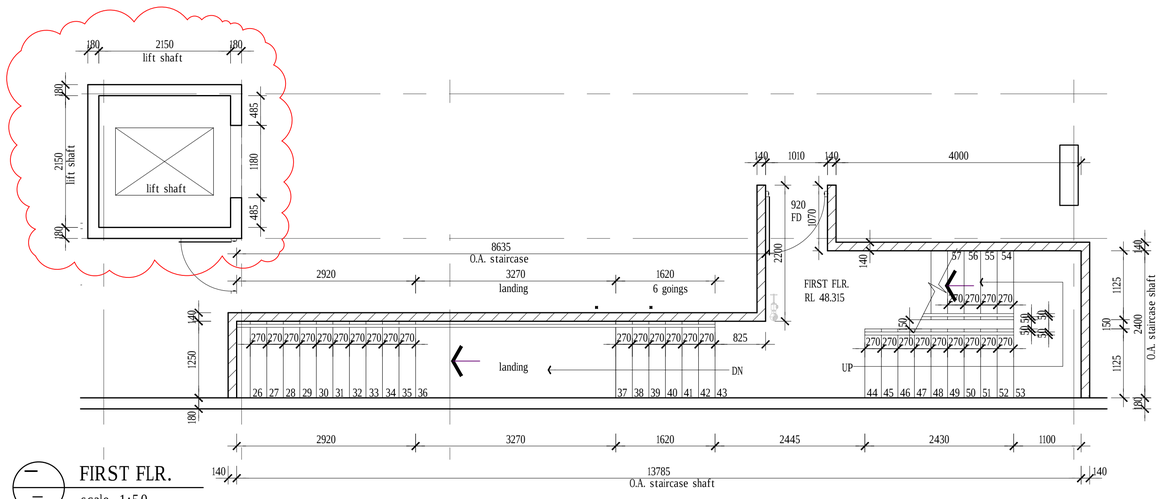

FIRST FLR.
scale 1:50

FOR CERTIFICATION

JOB TITLE
PROPOSED COMMERCIAL DEVELOPMENT FOR:
RASHDEQ

AT:
97 KING WILLIAM STREET
KENT TOWN SA

DRAWING TITLE
SECTION AA

AMENDMENTS
A. Lift dimensions amended 20.08.18

Contractors are to verify all dimensions and levels before commencing any site work or making shop drawings. Figured dimensions shall take preference over scaled dimensions and any discrepancy shall be reported to the Architect immediately.
© COPYRIGHT

ANTHONYDONATOARCHITECTS
Suite 5/59 Fullarton Road | Kent Town SA 5087
t. 08 8364 6888 | f. 08 8364 5355 | www.adarchitects.com.au

JOB NO.	SCALE	DRAWN	CHECKED	DATE	PAGE	SHEET NO.	REVISION
3694-15	1:50	SAA		MAR '18	A1	A10	A