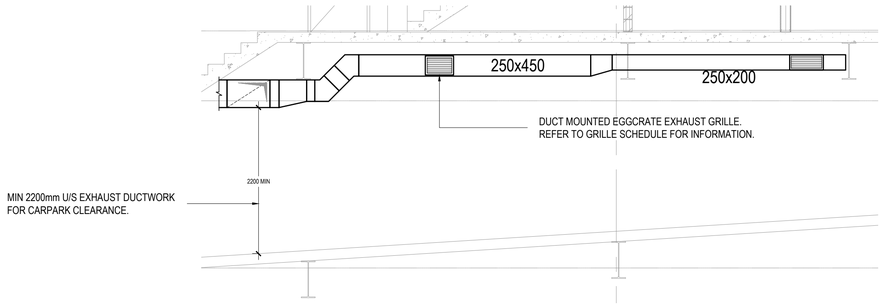

SECTION A
SCALE 1:50

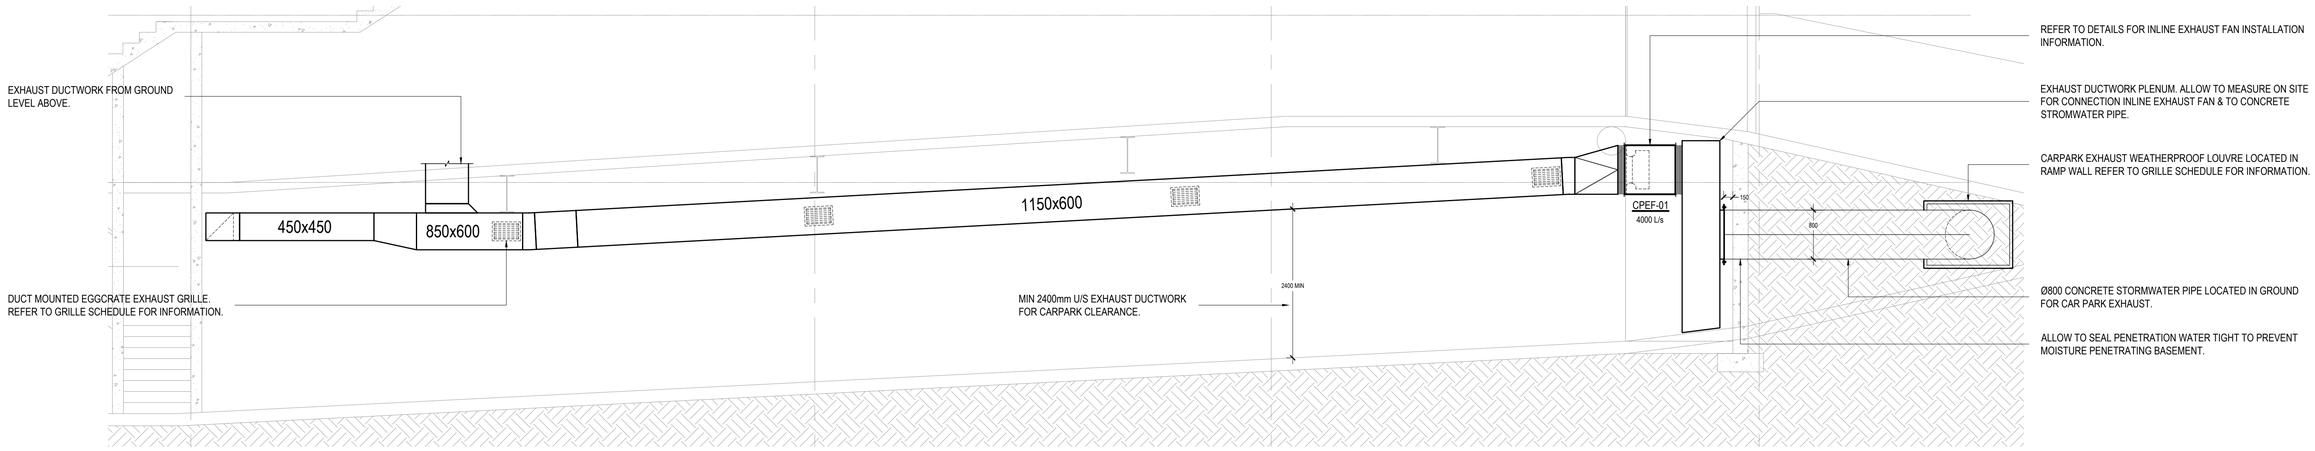

SECTION B
SCALE 1:50

Rev	Date	Issue Description	By
0	22-06-18	BUILDING RULES CONSENT	TB

Project
PROPOSED COMMERCIAL
DEVELOPMENT
97 KING WILLIAM STREET
KENT TOWN

Title
MECHANICAL SERVICES
HVAC - SECTION & DETAILS SHEET

Architect

ANTHONYDONATOARCHITECTS
Suite 5/59 Fullarton Road | Kent Town SA 5087
t. 08 8364 6888 | f. 08 8364 5355 | www.adarchitects.com.au

SECON
consulting engineers
456 PULTENEY STREET
ADELAIDE
SOUTH AUSTRALIA 5000
TEL: 08 8223 7800
engineers@secon.net.au
A.B.N. 30 613 300 299
A.C.N. 613 300 299

© COPYRIGHT SECON PTY. LTD. 2017

North

DRAWN	TB	CHECKED	AB
ENG	SMC	Q.A.	AB
DATE	MAR '18	SCALE	1:100 @ A1
		SHEET	3 of 4

DRAWING No.
B8014-M03

PLOT DATE: 22/06/2018 | Size. A1 | Rev. 0

BUILDING RULES

G:\Proj\B8\B8014 - King William Street 97, Kent Town\Drawings\Working Drawings\B8014-M01-03.dwg

Plotted by: Stefan Ruter