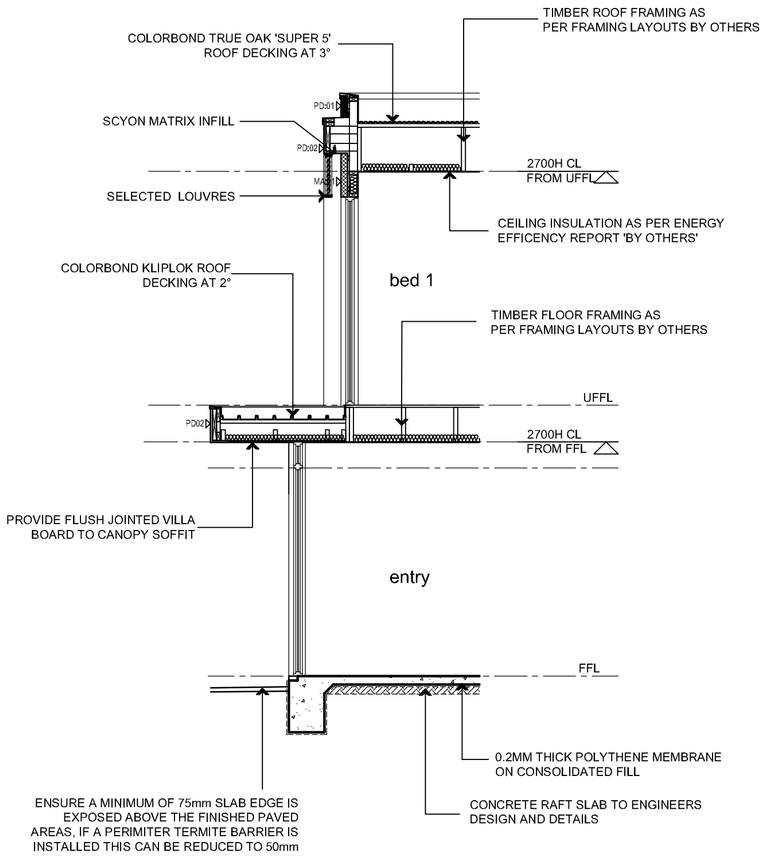

part section AD1 - 2

scale 1:50

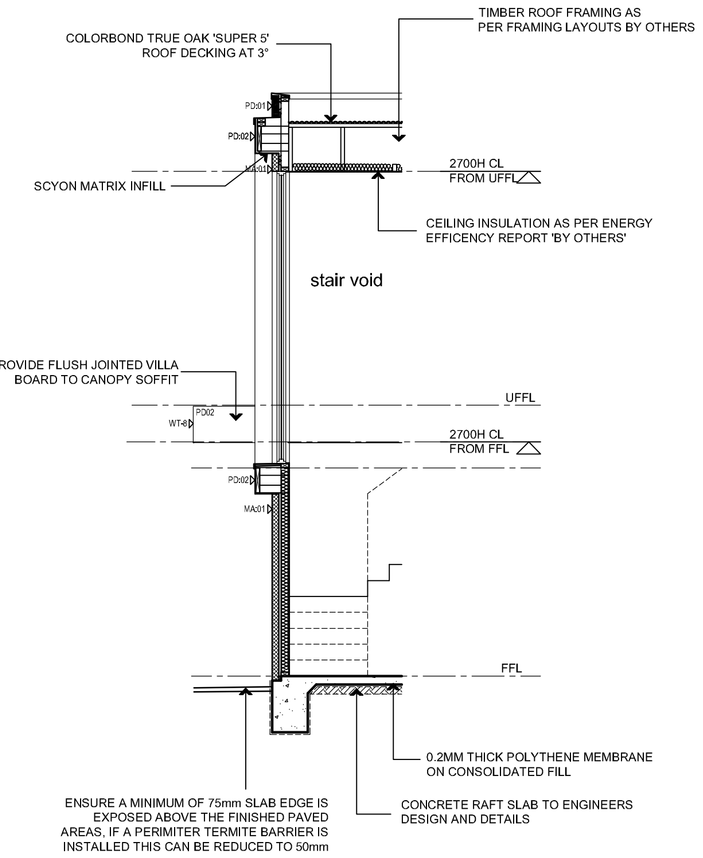

part section BD1 - 2

scale 1:50

REFER TO SECTION DETAIL BD1-6 FOR SPANDREL FACADE FIRE SEPARATION

29.06.20

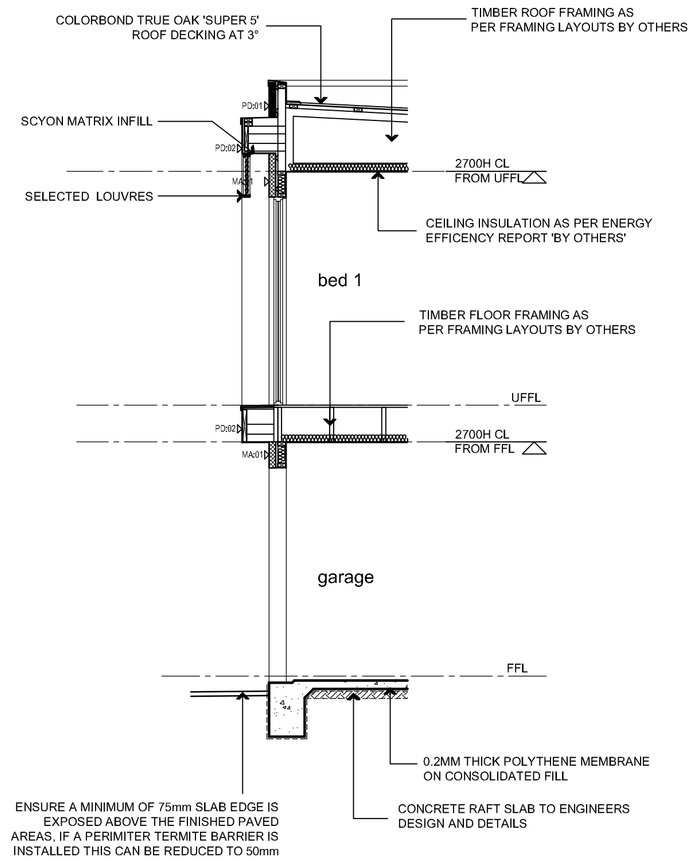

part section CD3 - 2

scale 1:50

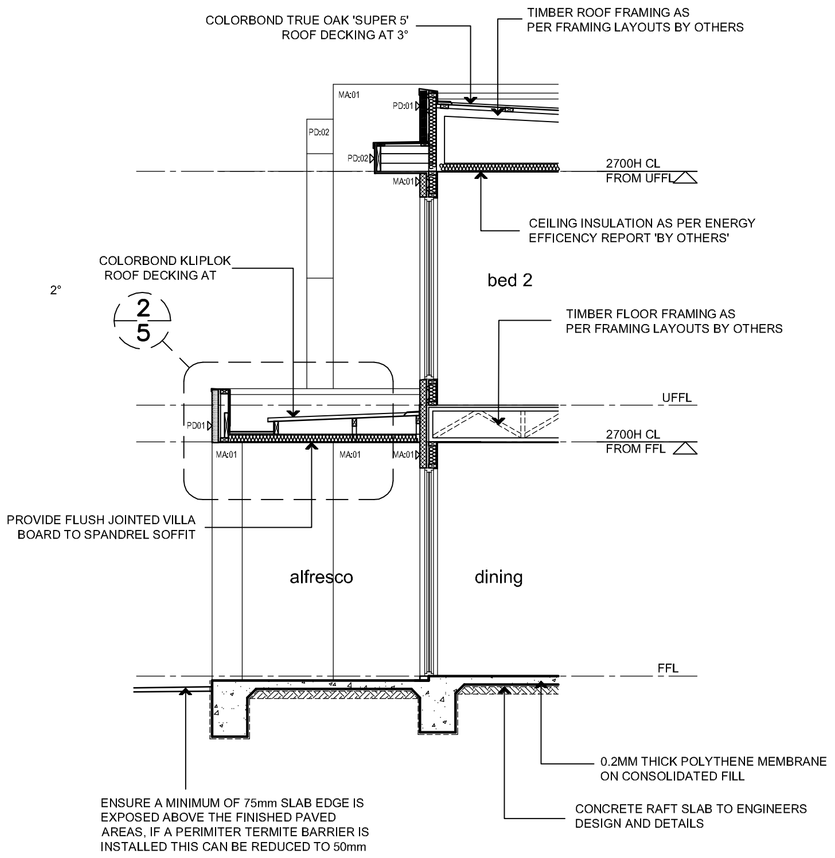

part section DD3 - 2

scale 1:50

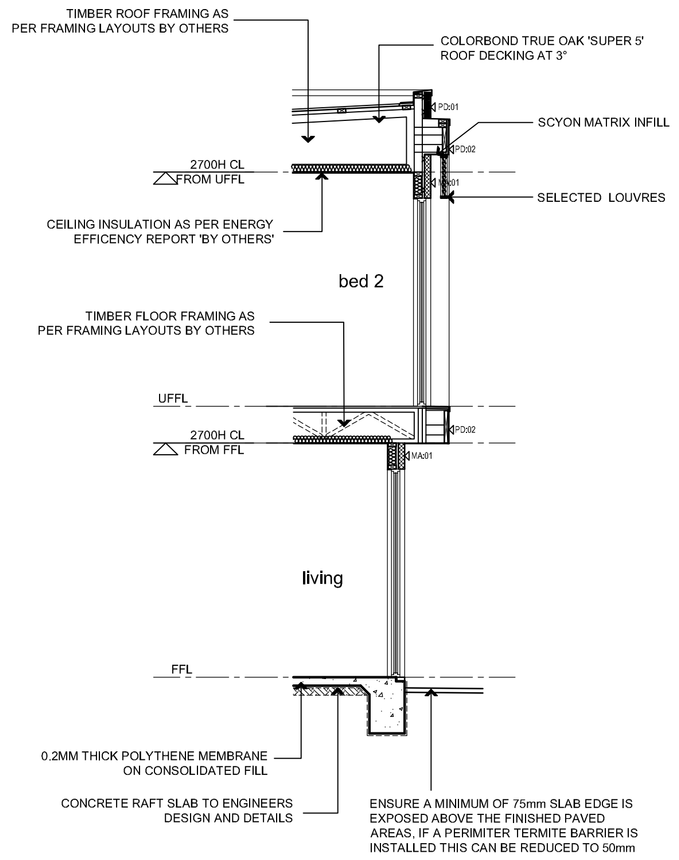

part section ED3 - 2

scale 1:50

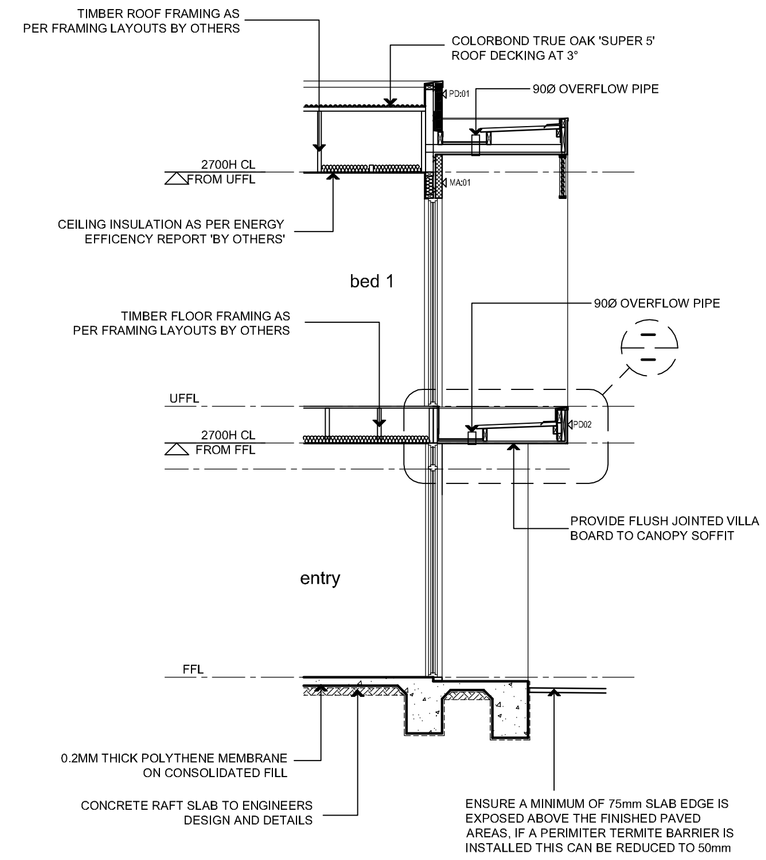

part section FD4 - 2

scale 1:50

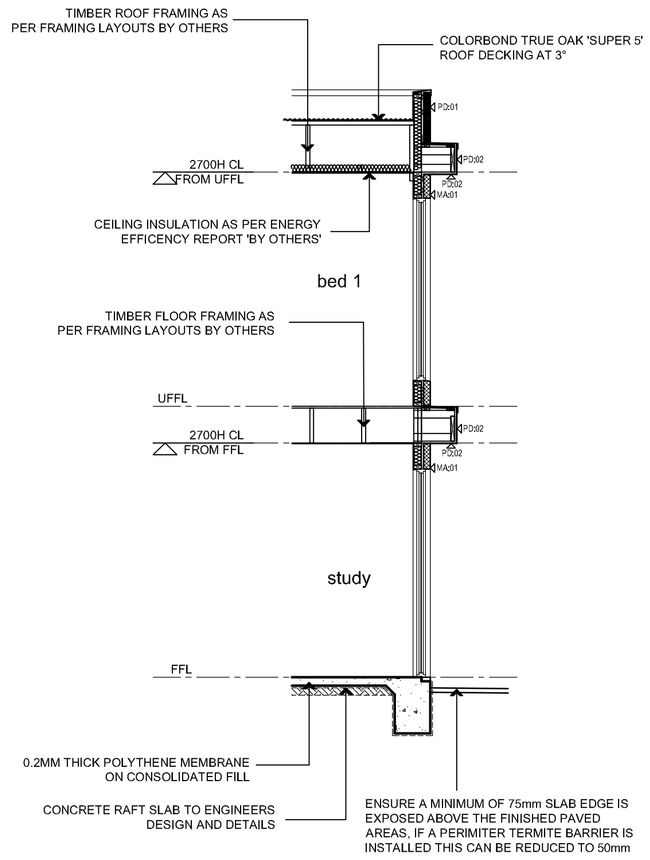

part section GD5 - 2

scale 1:50

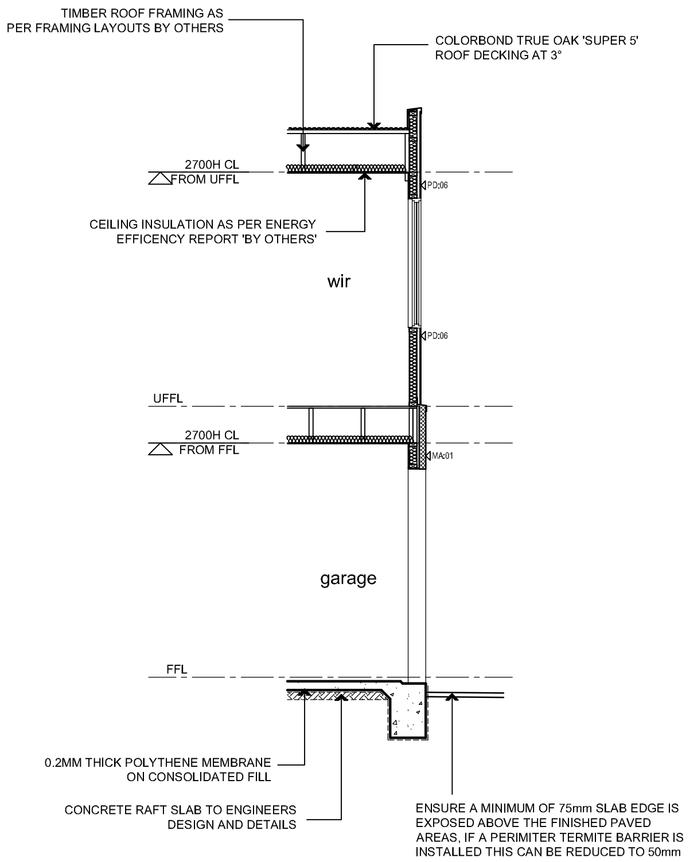

part section HD5 - 2

scale 1:50

CERTIFICATION 29.06.20

D'ANDREA ARCHITECTS
T: 08 8272 6632 E: info@dandreaarchitects.com.au
Suite 11/467 Fullarton Road, Highgate SA 5063
© COPYRIGHT D'ANDREA ARCHITECTS PTY. LTD.

PROPOSED: 5 DWELLINGS
AT: 19-21 ALBION TERRACE
CAMPBELLTOWN
FOR: PAUL COSCIA

ARCHITECTURAL DRAWINGS TO BE READ IN CONJUNCTION WITH ENGINEERS SOIL REPORT & MBA SPECIFICATION.

ALL DIMENSIONS AND LEVELS TO BE CONFIRMED PRIOR TO THE COMMENCEMENT OF ANY WORK. ANY DISCREPANCY TO BE REPORTED TO THIS OFFICE IMMEDIATELY.

PRELIMINARY PLAN FOR CONFIRMATION
PLANNING APPLICATION
BUILDING APPLICATION

DRAWN:
DATE:
SHEET:
SCALE:

AMENDMENTS:

ISSUE DATE:	REVISION:	COMMENTS:

SECTIONS

A - 4

CERTIFICATION ISSUE