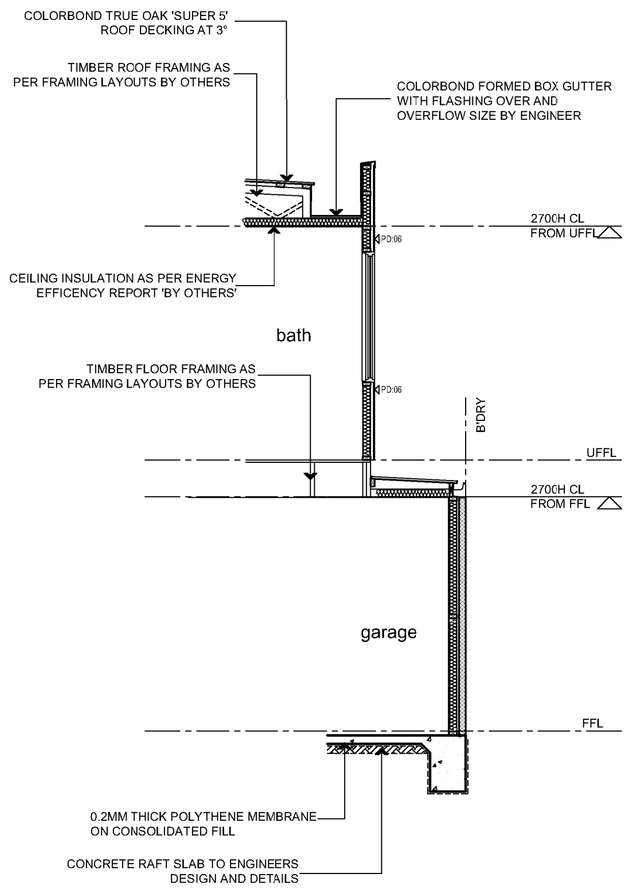

part section ID5 - 2

scale 1:50

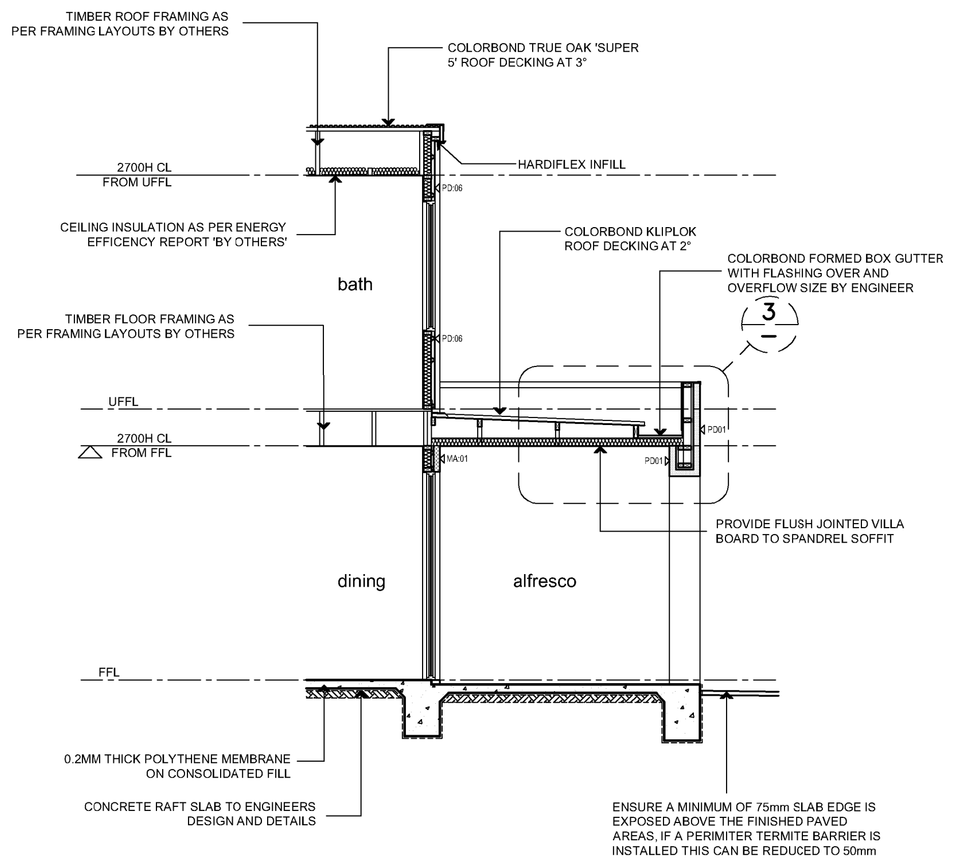

part section JD1 - 2

scale 1:50

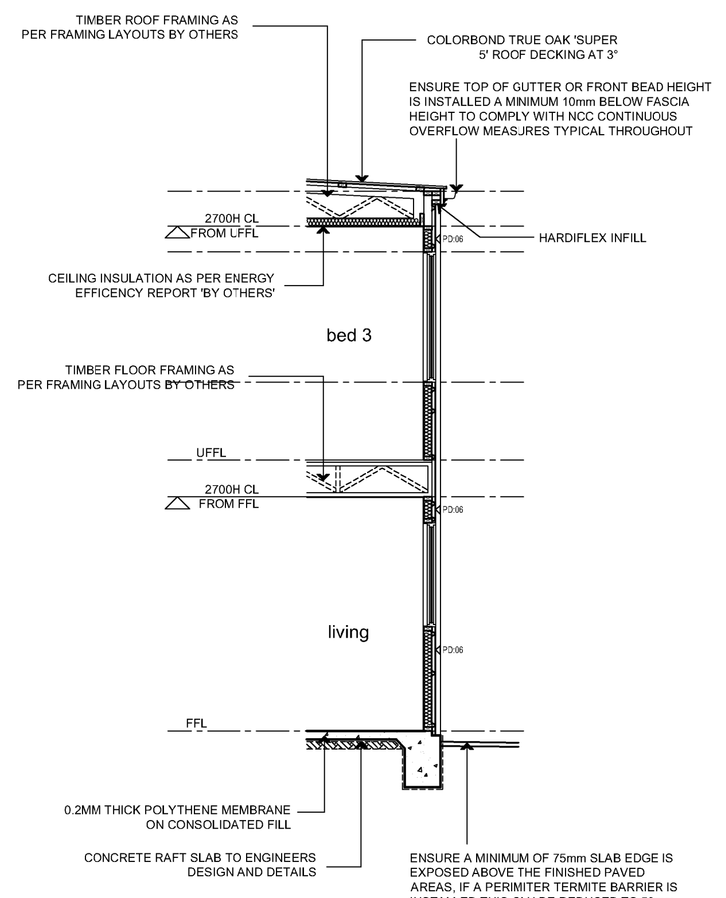

part section KD2 - 2

scale 1:50

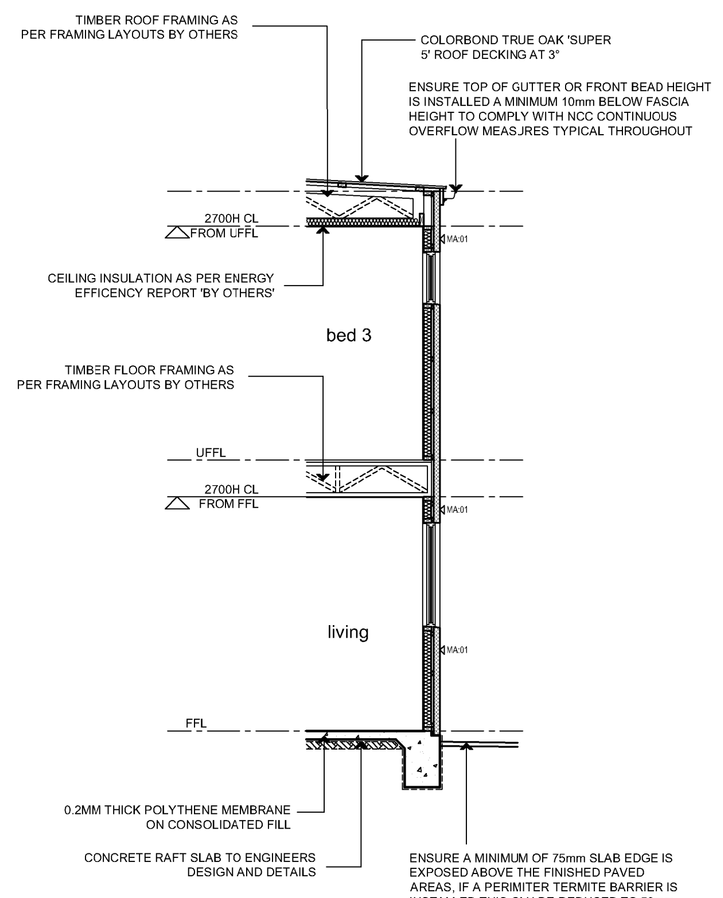

part section LD2 - 2

scale 1:50

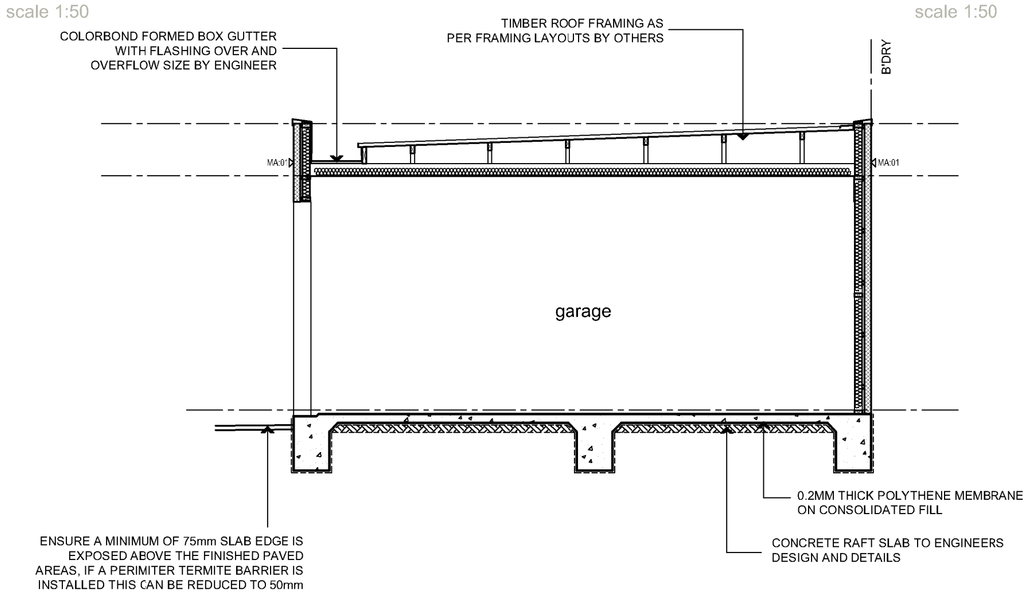

part section MD3 - 2

scale 1:50

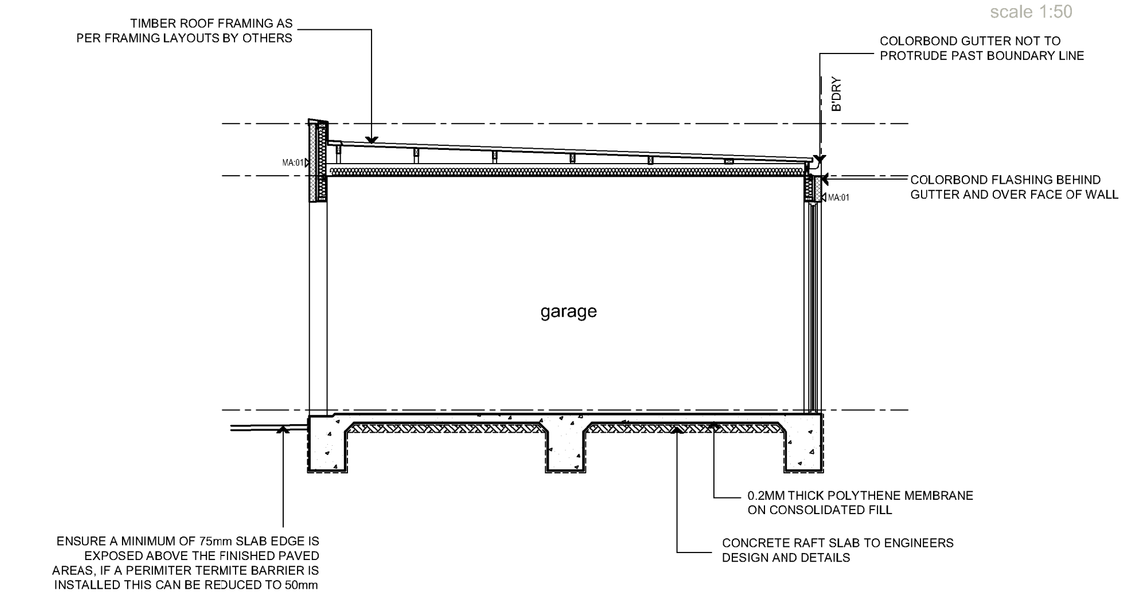

part section ND2 - 2

scale 1:50

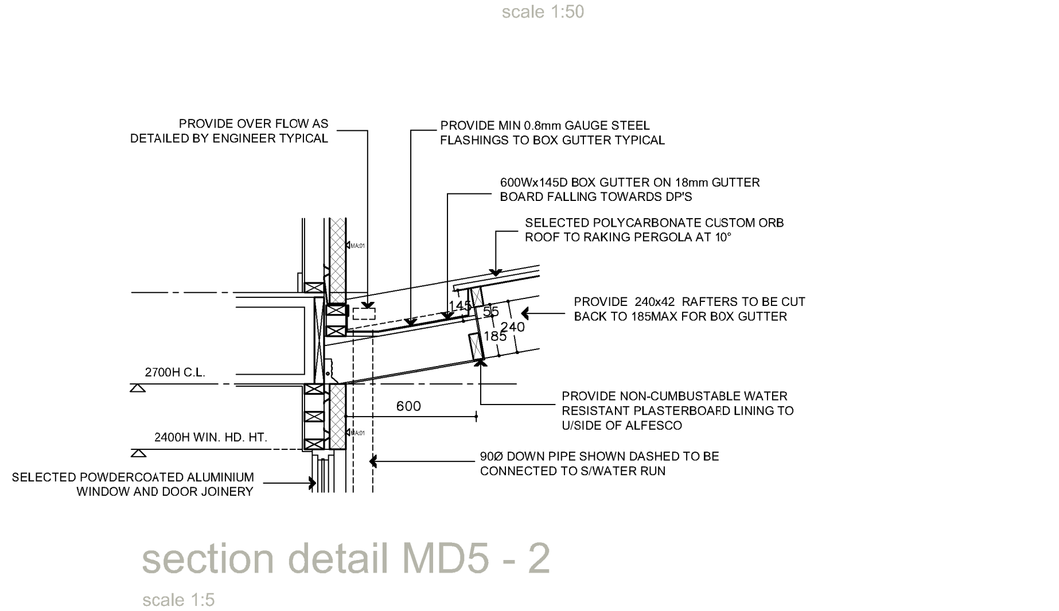

section detail MD5 - 2

scale 1:5

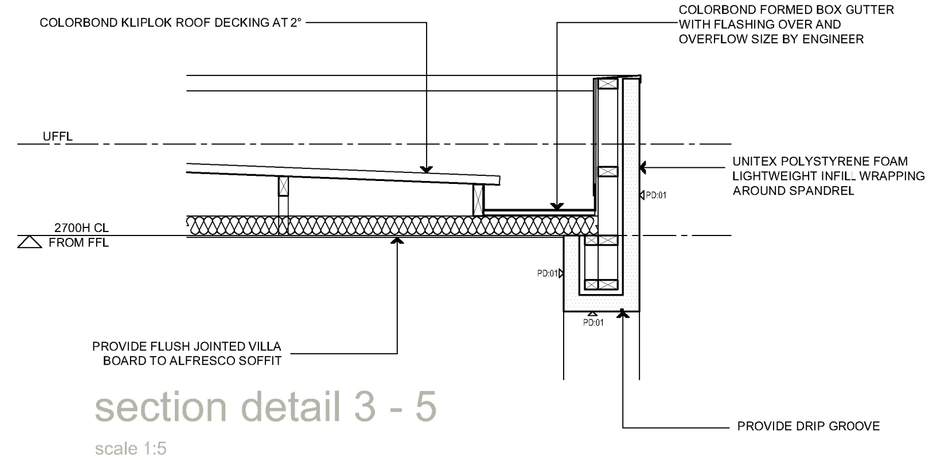

section detail 3 - 5

scale 1:5

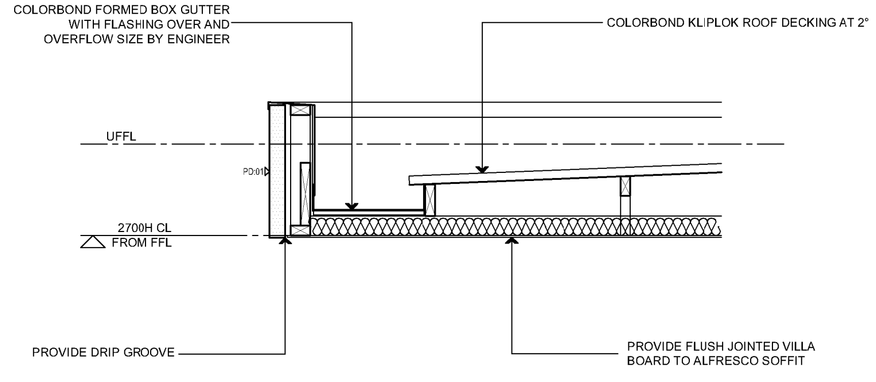

section detail 2 - 4

scale 1:5

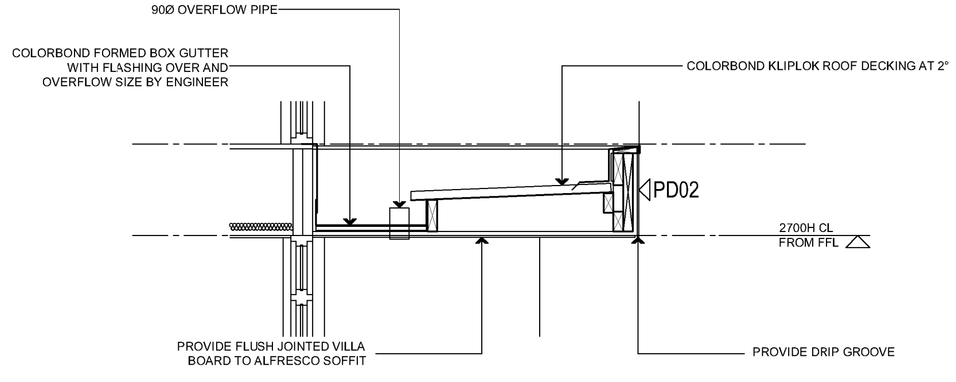

section detail 1 - 4

scale 1:5

CERTIFICATION 02.06.20

D'ANDREA ARCHITECTS
T: 08 8272 6632 E:info@dandreaarchitects.com.au
Suite 11/467 Fullarton Road, Highgate SA 5063
© COPYRIGHT D'ANDREA ARCHITECTS PTY. LTD.

PROPOSED: 5 DWELLINGS
AT: 19-21 ALBION TERRACE
CAMPBELLTOWN
FOR: PAUL COSCIA

ARCHITECTURAL DRAWINGS TO BE READ IN CONJUNCTION WITH ENGINEERS SOIL REPORT & MBA SPECIFICATION.

ALL DIMENSIONS AND LEVELS TO BE CONFIRMED PRIOR TO THE COMMENCEMENT OF ANY WORK. ANY DISCREPANCY TO BE REPORTED TO THIS OFFICE IMMEDIATELY.

PRELIMINARY PLAN FOR CONFIRMATION
PLANNING APPLICATION
BUILDING APPLICATION

DRAWN: SHEET:
DATE: SCALE:

AMENDMENTS:

ISSUE DATE:	REVISION:	COMMENTS:

SECTIONS + DETAILS

A - 5

CERTIFICATION ISSUE