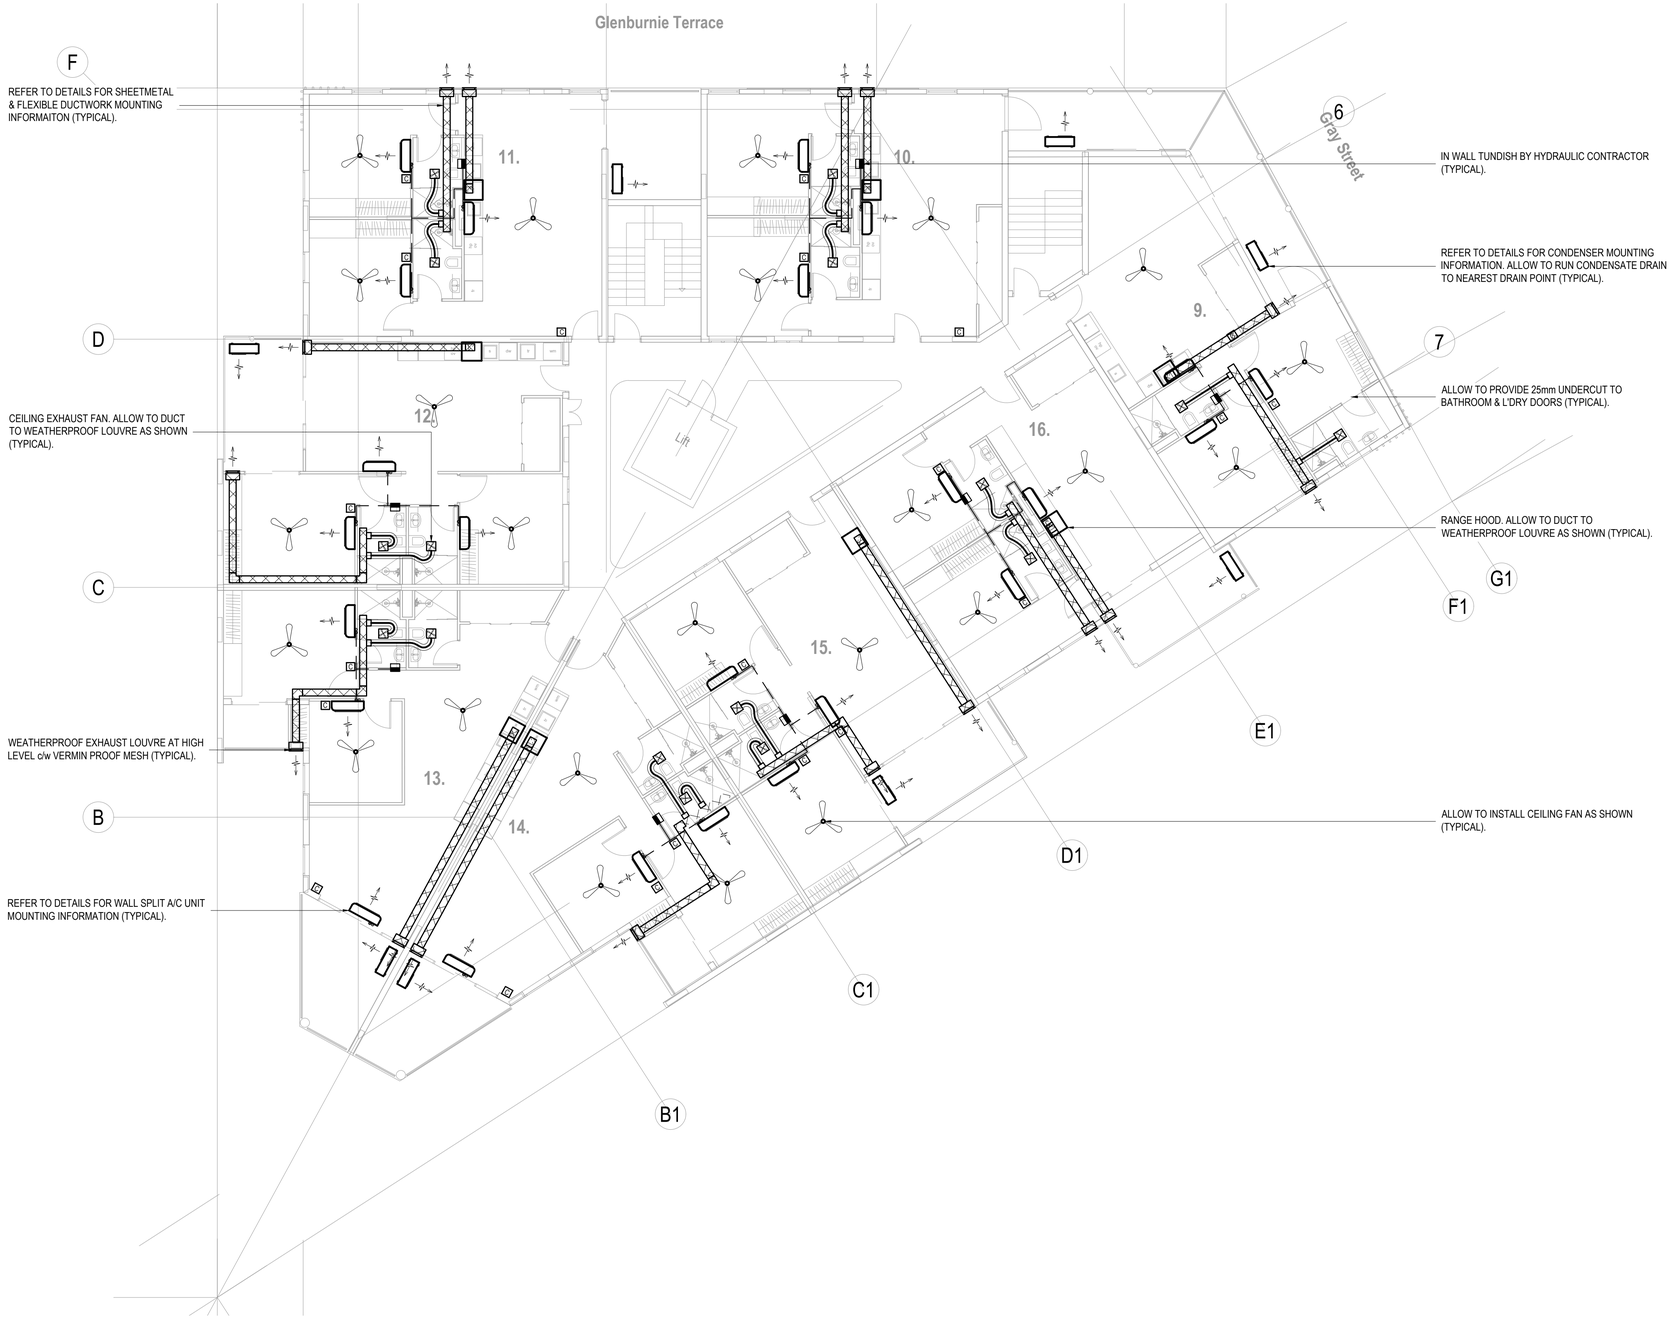

SECOND LEVEL LAYOUT

SCALE 1:100

0 1 2 3 4 5m

SCALE 1:100 AT ORIGINAL SIZE

BUILDING RULES

G:\Proj\B9\B9025 - Glenburnie Terrace Apartments - Plympton\Drawings\Working Drawings\B9025-M-SK01-05.dwg

Plotted by: Tim Barnett

PRELIMINARY DRAWINGS FOR INFORMATION ONLY, NOT FOR PRICING. SERVICES ARE YET TO BE COORDINATED.

Rev	Date	Issue Description	By
0	29-04-19	BUILDING RULES CONSENT	TB

Project

1 (LOT 181) GLENBURNIE TERRACE
PLYMPTON, SA 5038
PROPOSED APARTMENTS

Title

MECHANICAL SERVICES
HVAC - SECOND FLOOR LAYOUT

Architect

URBANize ARCHITECT
PTY. LTD. A.B.N. 21 093 044 427
TEL. 9388 1988 FAX. 9382 8477
233 BAGOT RD SUBIACO 6008
PO Box 1940 SUBIACO 6904

SECON consulting engineers
456 PULTENEY STREET
ADELAIDE
SOUTH AUSTRALIA 5000
TEL: 08 8223 7800
engineers@secon.net.au
A.B.N. 30 613 300 299
A.C.N. 613 300 299

© COPYRIGHT SECON PTY. LTD. 2019

North

DRAWN	TB	CHECKED	-
ENG	SMC	Q.A.	-
DATE	MAR 19	SCALE	1:100 @ A1
		SHEET	2 of 4

DRAWING No.

B9025-M-SK02

PLOT DATE: 4/29/2019

Size. A1

Rev. 0