CEILING KEY	
KEY	DESCRIPTION
BH	BULKHEAD WHERE CHANGE IN CEILING HEIGHT
BK	UNDERSIDE OF BONDEK SLAB
CB	UNDERSIDE OF CONCRETE BAND BEAM
CFC	COMPRESSED FIBRE CEMENT SHEETING SUCH AS HARDIEFLEX
FPB	FLUSHED AND PAINTED PLASTERBOARD
FTR	FASCIA TRUSS
RC	RECESSED CEILING CURTAIN TRACK
TB	TIMBER-LOOK BATTENED CEILING - INNOCEIL SHIPLAP CEILING CLADDING IN WESTERN RED CEDAR, INSTALLED TO MANUF. DTLS
WPB	WATERPROOF FLUSHED PLASTERBOARD CEILING WITH MOULD RESISTANT PAINT

ENSURE ALL LOAD BEARING STEEL NOT WITHIN A FIRE RATED WALL (WT8 & WT9) HAS PROMAT CAFCO 300 VERMICULITE APPLIED PRIOR TO 1ST FIX SERVICES AND LINING WALLS AND CEILINGS

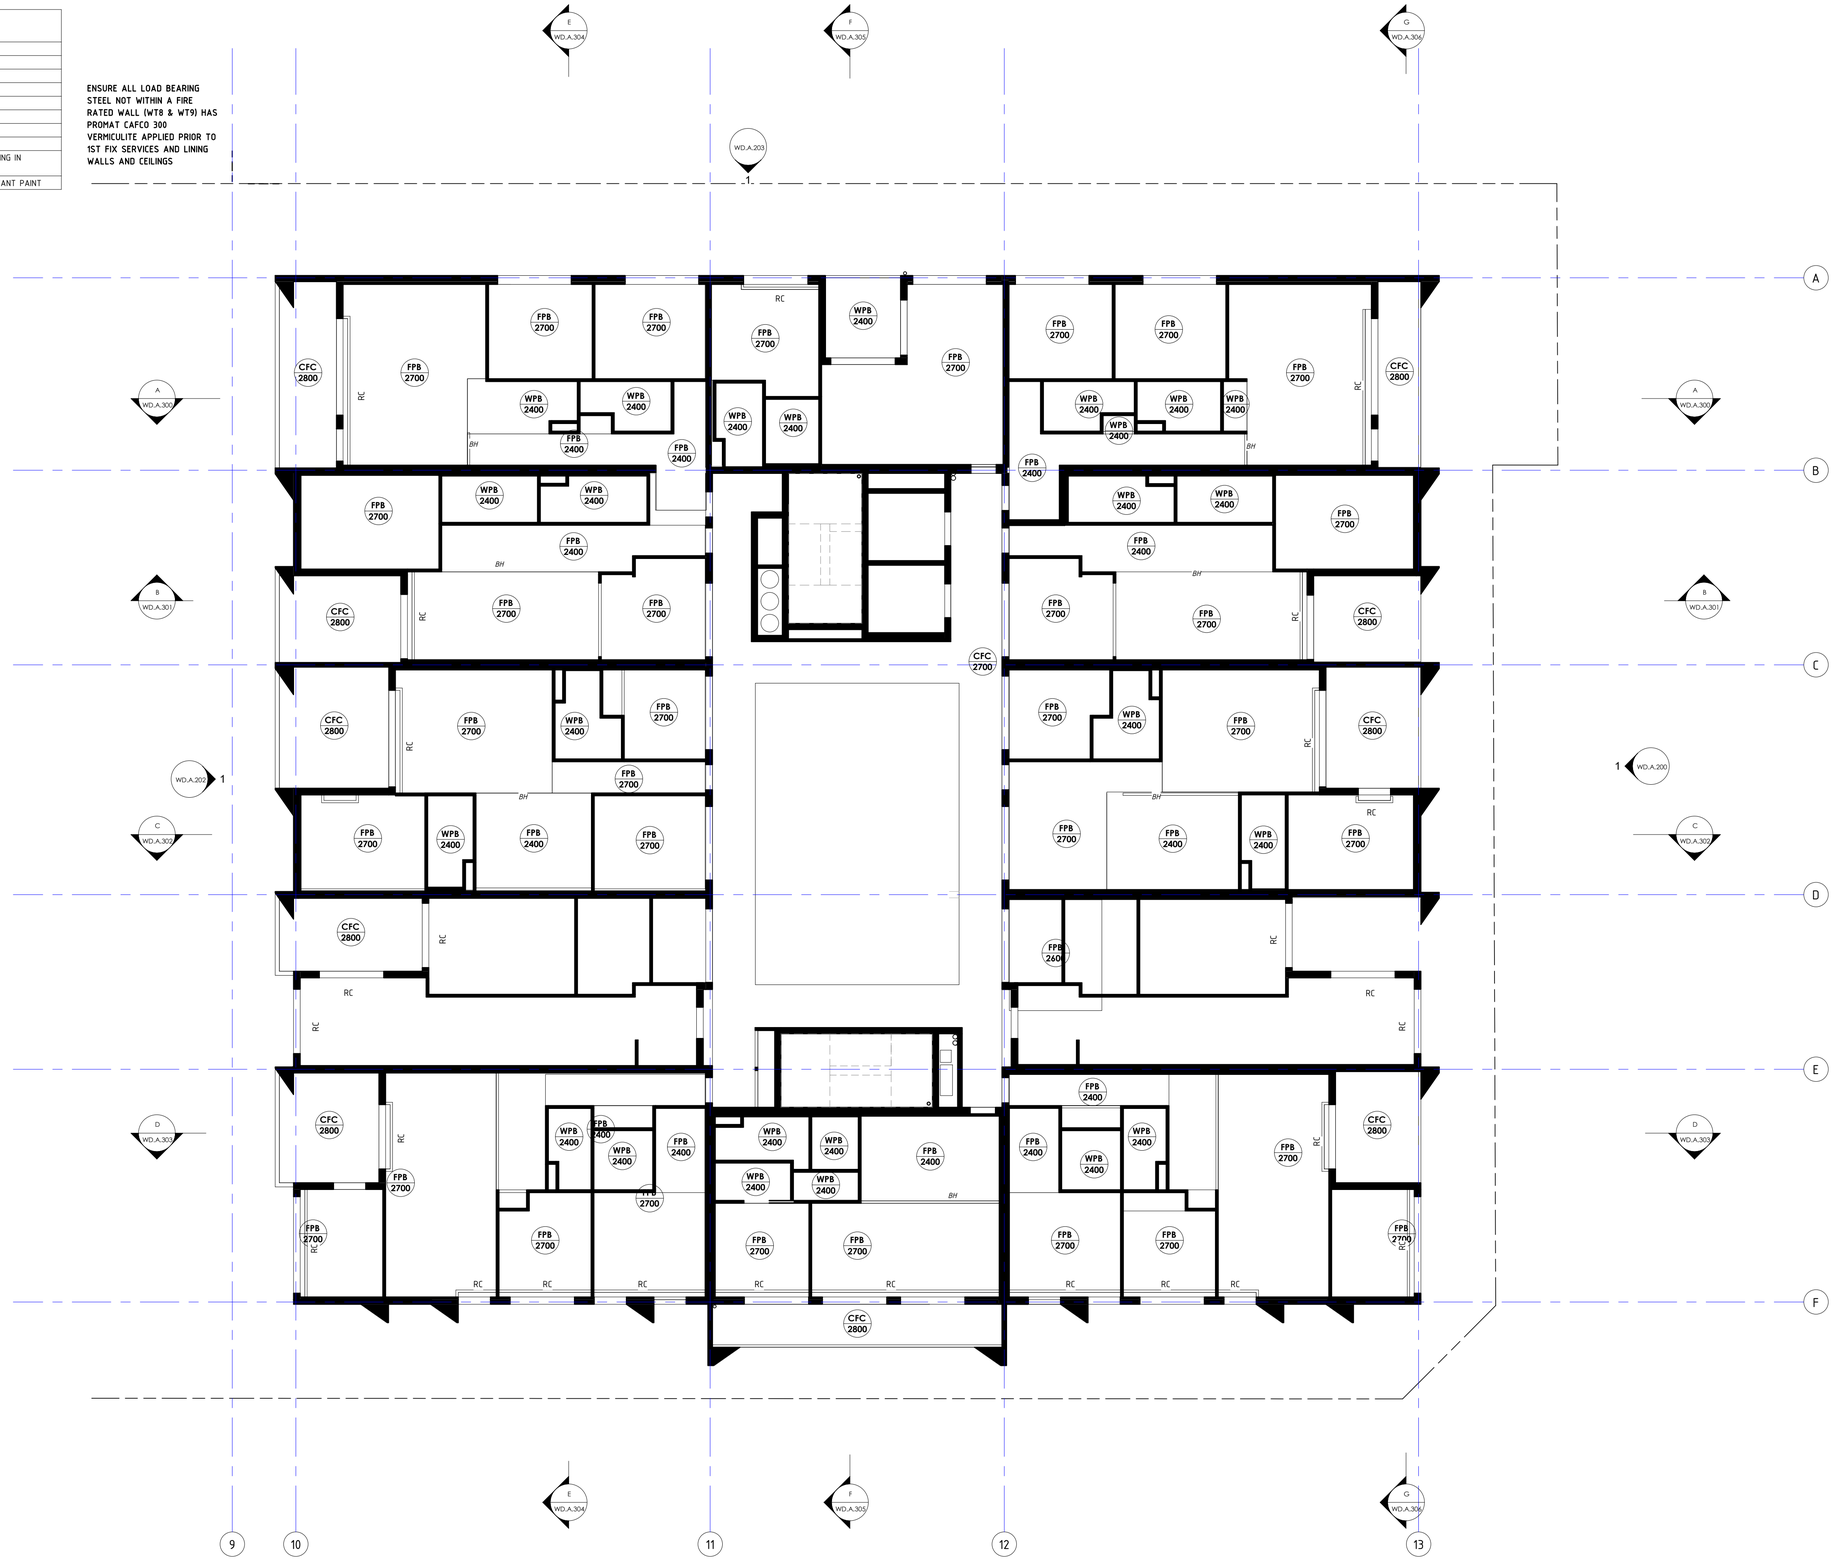

This drawing shows design features and elements of a design concept only. Information is not to be used for work authorised by the client. The drawing is copyright and cannot be copied directly or indirectly, in whole or in part, nor shall it be used for any other purposes. Drawings shall not be used for construction purposes until issued by the designer for construction.

REVISIONS

ISSUE #	DATE	DESCRIPTION
A	25/03/2019	FOR BRC APPROVAL
B	14/05/2019	REVISED SET BASED ON BRC RFI PC59515

PROJECT ADDRESS
248 UNLEY ROAD HYDE PARK

HYDE PARK PLACE - STAGE A

CLIENT
HYDE PARK PLACE PTY LTD

CITIFY bfc

SHEET
RCP 4TH FLOOR

WD.A.505

AUTHOR
GB

CURRENT REVISION
REVISED SET BASED ON BRC RFI PC59515

ISSUE DATE
19/10/2019

FOR CONSTRUCTION

GEMMA | LEA DESIGN STUDIO
www.gemmalea.com.au
gemma@gemmalea.com.au
ABN 39 882 991 838