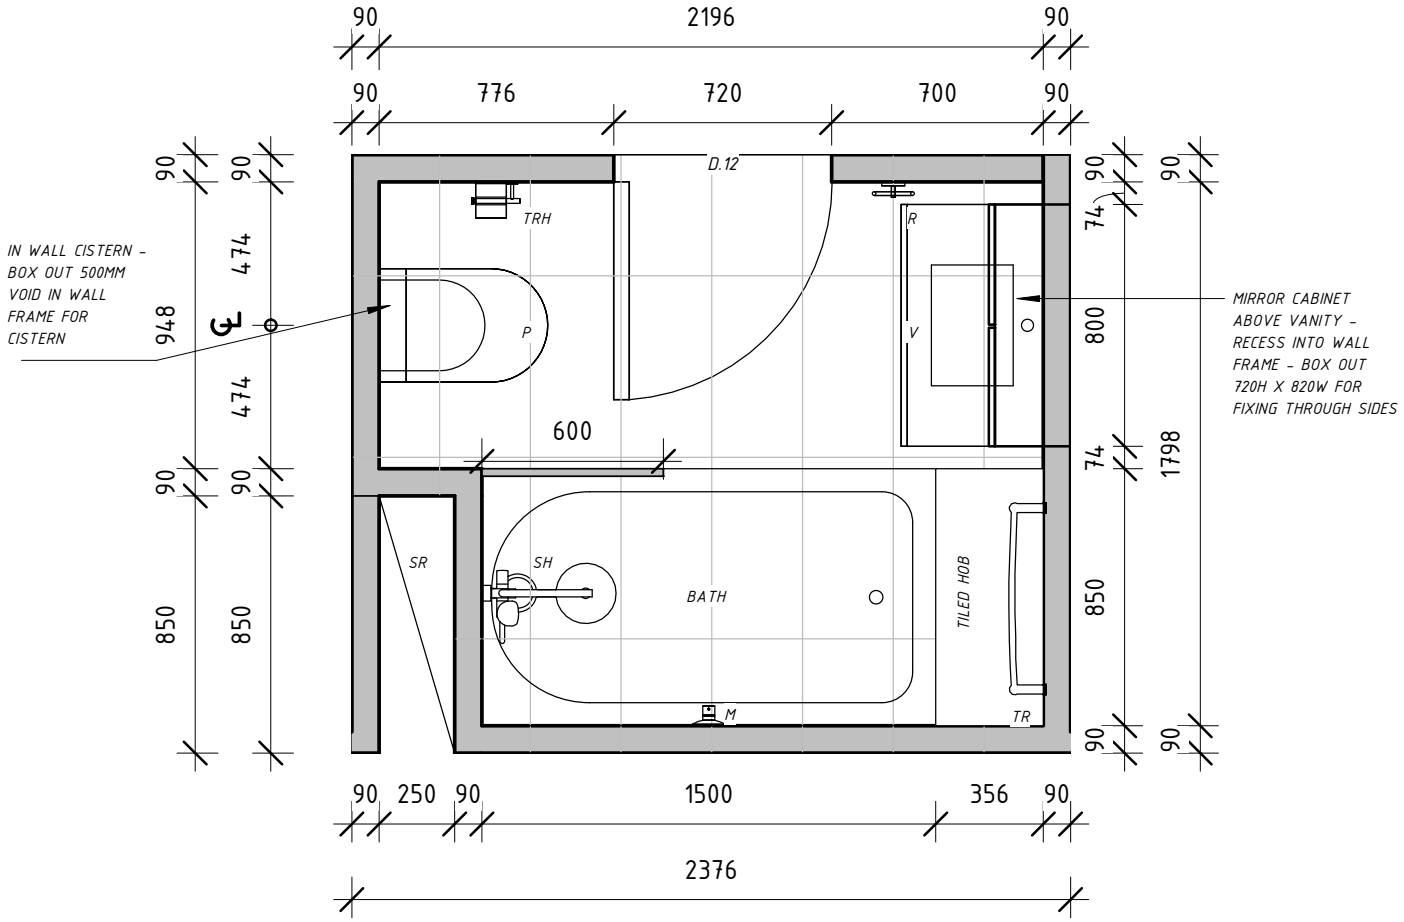

KEY	DESCRIPTION

LDRY	LAUNDRY - BEHIND DOORS. CABINETRY AS PER LAYOUTS SUPPLIED
M	SHOWER MIXER INSTALLED ABOVE 1200MM NOGGING
P	TOILET AS PER SPECIFICATION SHEET
R	HAND TOWEL RING
SH	SHOWER HEAD REFER TO SELECTIONS FOR SHOWER HEAD TYPE
SR	SERVICE RISER
SS	SHOWER SHELF - REFER TO SELECTIONS FOR SHELF TYPE
TR	TOWEL RAIL - REFER TO SELECTIONS FOR RAILTYPE. PROVIDE 600 OR 800 DEPENDING ON SPACE AVAILABLE
TRH	TOILET ROLL HOLDER TRIMMER WITH AT 700MM AFL
V	VANITY WITH MIRROR CABINET AS PER SPECIFICATION SHEET

PROJECT ADDRESS
248 UNLEY ROAD HYDE PARK

SHEET
TYPE K - APT 305

ISSUE
ISSUE A

SCALE @ A4
1:25

EB

CLIENT
HYDE PARK PLACE PTY LTD

WD.A.862

DRAFT FOR REVIEW

GEMMA | LEA
DESIGN STUDIO