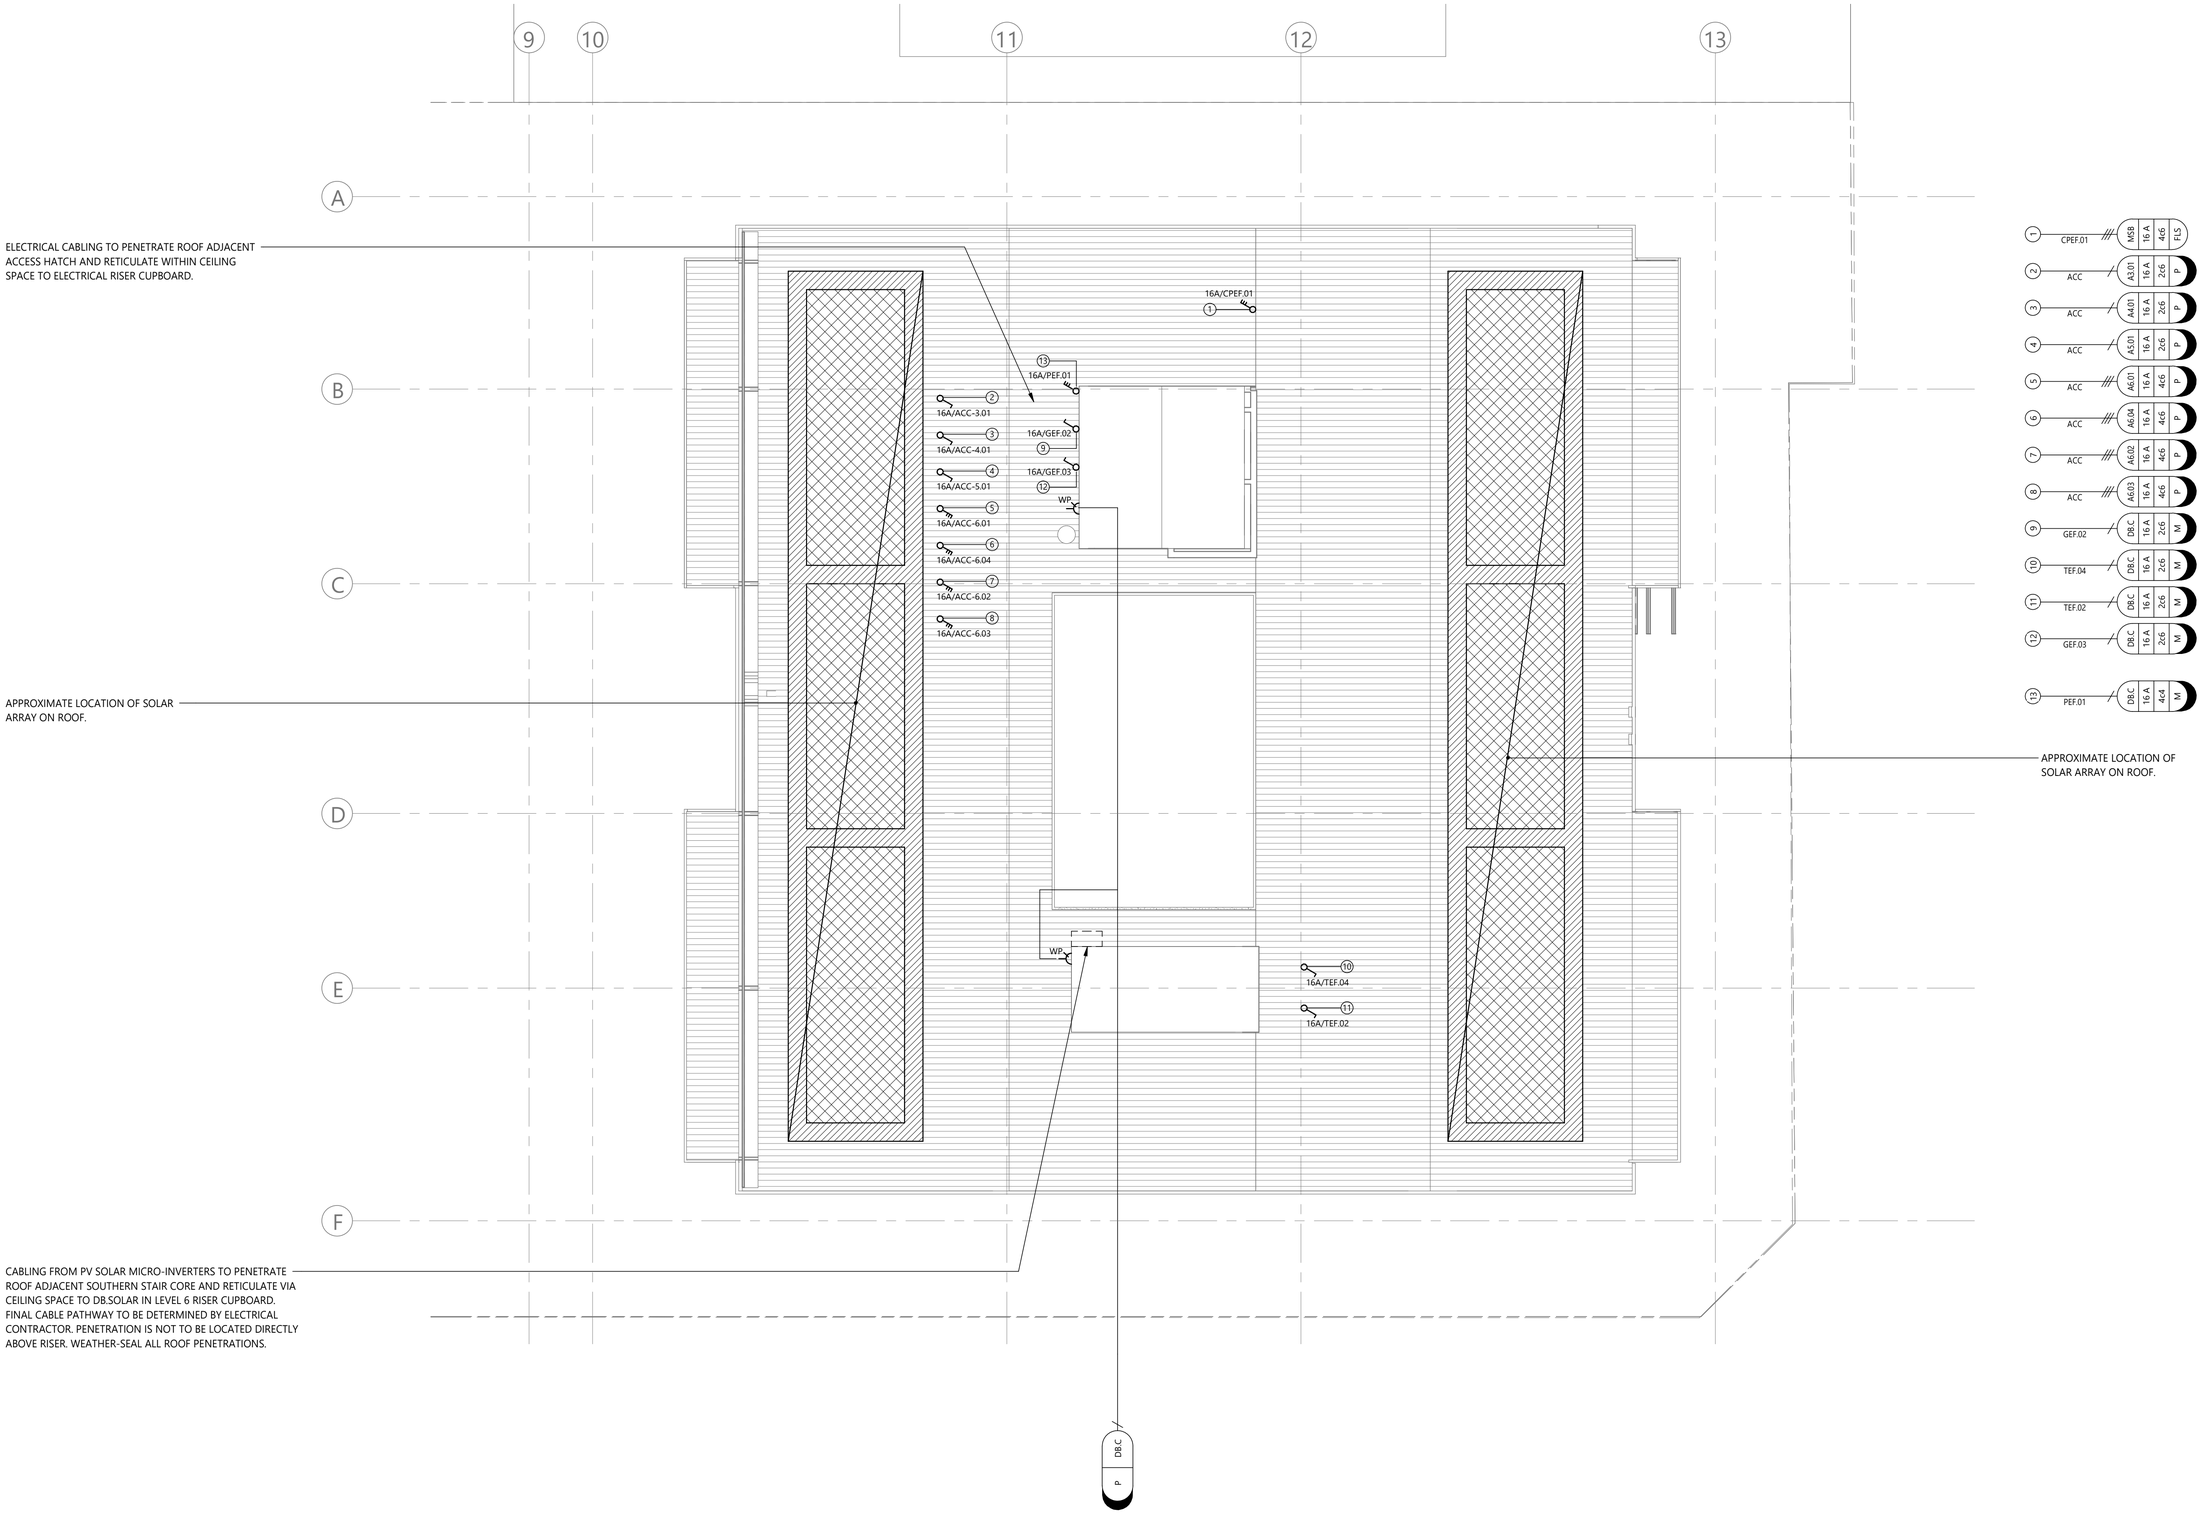

REV'N	DESCRIPTION	DATE	CHK'D
B	CONSTRUCTION ISSUE	24.03.20	MS
A	CONSTRUCTION ISSUE	14.02.20	MS

FOR CONSTRUCTION

1 0.5 0 0.5 1 2 3 4 5 m
SCALEBAR 1:100

© Copyright Lucid Consulting Australia
24/03/2020 2:52:30 PM

CITIFY bfc GEMMA LEA DESIGN STUDIO

LUCID CONSULTING AUSTRALIA
Level 3/169, Pirie St Adelaide SA 5000
Phone: (08) 8407 9700
Email: adelaide@lucidconsulting.com.au

PROJECT
HYDE PARK PLACE
248 UNLEY ROAD, HYDE PARK
ELECTRICAL SERVICES

DRAWING
ROOF ARRANGEMENT

NOT FOR CONSTRUCTION PURPOSES UNLESS STAMPED FOR CONSTRUCTION. VERIFY DIMENSIONS AND LEVELS ON SITE BEFORE SETTING OUT. DO NOT SCALE. REFER TO FIGURED DIMENSIONS - IN mm UNLESS OTHERWISE STATED.

Scale	Design: MD	No. in Set	Date
1 : 100	Drawn: PY Review: PAC	21 of 24	FEB 2020

Oriq. Size	Drawing no.	Revision
A1	LCE14462-E216	B