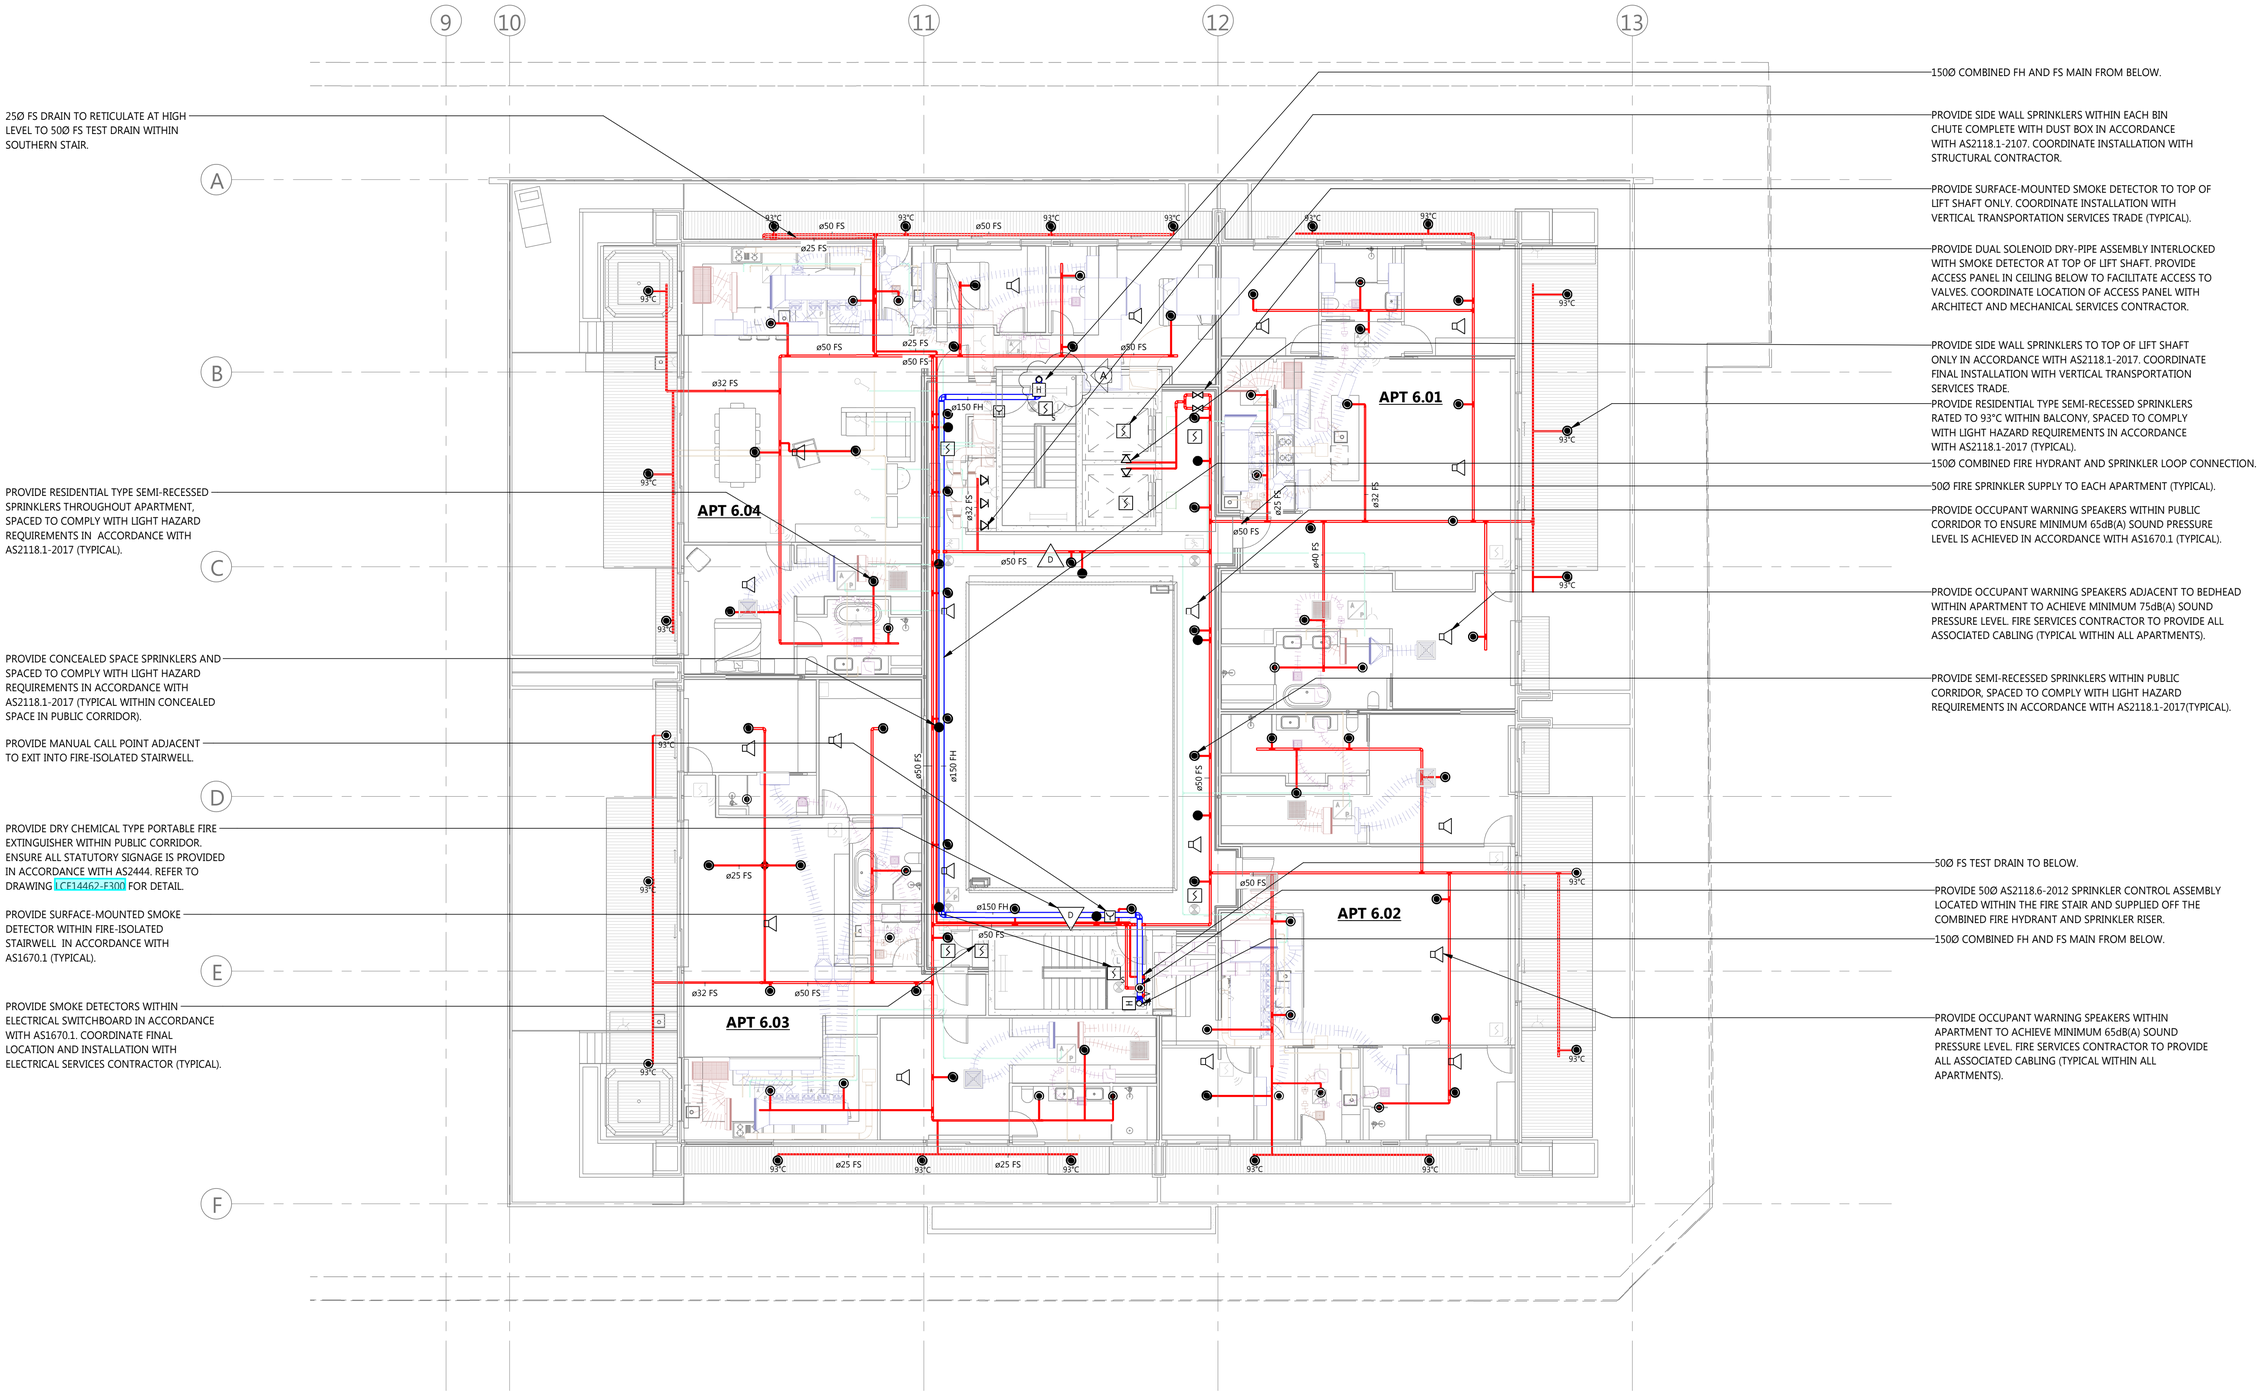

REV'N	DESCRIPTION	DATE	CHK'D
B	CONSTRUCTION ISSUE	24.03.2020	-
A	CONSTRUCTION ISSUE	14.02.2020	-

© Copyright Lucid Consulting Australia

3/24/2020 2:33:08 PM

FOR CONSTRUCTION

1 0.5 0 0.5 1 2 3 4 5 m
SCALEBAR 1:100

TO BE PRINTED IN COLOUR
THE PURPOSE OF THIS DOCUMENT IS INTENDED TO BE VIEWED OR PRINTED IN COLOUR FOR THE FULL EXTENT OF THE SCOPE OF WORKS TO BE SHOWN.

CITIFY bfc GEMMA LEA DESIGN STUDIO

LUCID CONSULTING AUSTRALIA
Level 3/169, Pirie St Adelaide SA 5000
Phone: (08) 8407 9700
Email: adelaide@lucidconsulting.com.au

PROJECT
HYDE PARK PLACE
248 UNLEY ROAD, HYDE PARK
FIRE SERVICES

DRAWING
6TH FLOOR FIRE SERVICES ARRANGEMENT

NOT FOR CONSTRUCTION PURPOSES UNLESS STAMPED FOR CONSTRUCTION. VERIFY DIMENSIONS AND LEVELS ON SITE BEFORE SETTING OUT. DO NOT SCALE. REFER TO FIGURED DIMENSIONS - IN mm UNLESS OTHERWISE STATED.

Scale	Design: LM/AR	No. in Set	Date
1 : 100	Drawn: SHA Review: -	11 of 14	MAR 2020

Orig. Size	Drawing no.	Revision
A1	LCE14462-F207	B