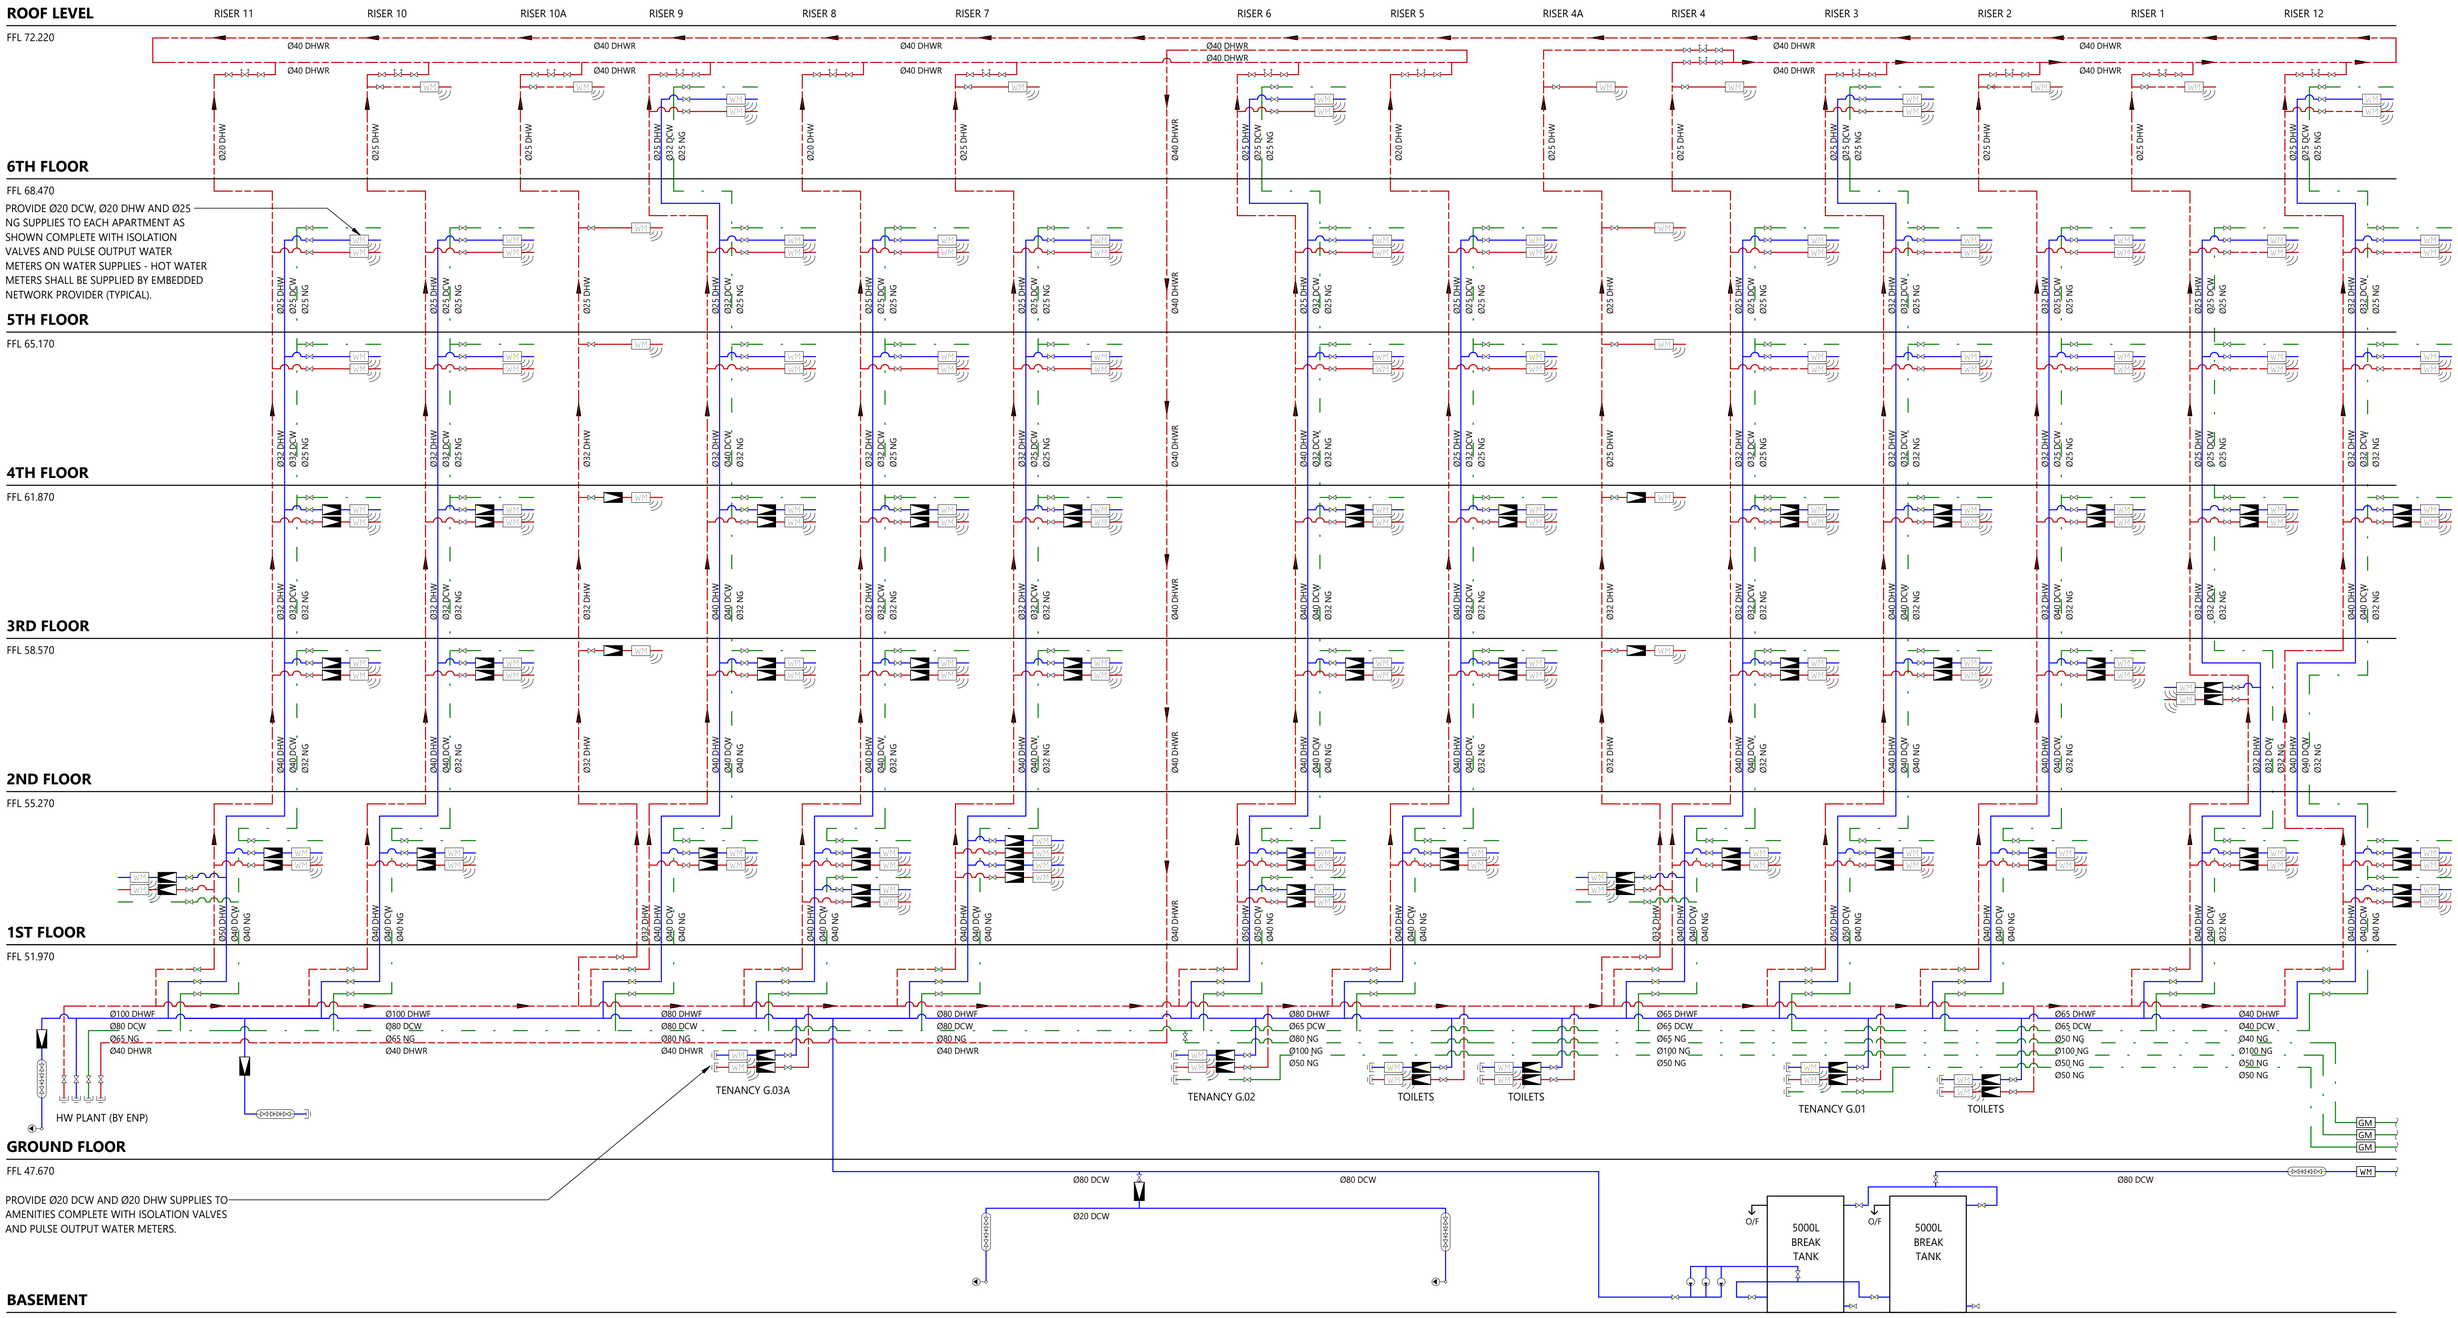

REV'N	DESCRIPTION	DATE	CHK'D
A	CONSTRUCTION ISSUE	14.02.2020	KR

FOR CONSTRUCTION

CITIFY bfc GEMMA | LEA DESIGN STUDIO

LUCID CONSULTING AUSTRALIA
Level 3/169, Pirie St Adelaide SA 5000
Phone: (08) 8407 9700
Email: adelaide@lucidconsulting.com.au

PROJECT
HYDE PARK PLACE
248 UNLEY ROAD, HYDE PARK
HYDRAULIC SERVICES

DRAWING
COLD WATER, HOT WATER AND NATURAL GAS SCHEMATIC

NOT FOR CONSTRUCTION PURPOSES UNLESS STAMPED FOR CONSTRUCTION. VERIFY DIMENSIONS AND LEVELS ON SITE BEFORE SETTING OUT. DO NOT SCALE. REFER TO FIGURED DIMENSIONS - IN mm UNLESS OTHERWISE STATED.

Scale	Design: JZ	No. in Set	Date
NTS	Drawn: JZ Review: KR	23 of 25	JAN 2020
Orig. Size	Drawing no.		Revision
A1	LCE14462-H301		A

© Copyright Lucid Consulting Australia 13/02/2020 4:41:26 PM