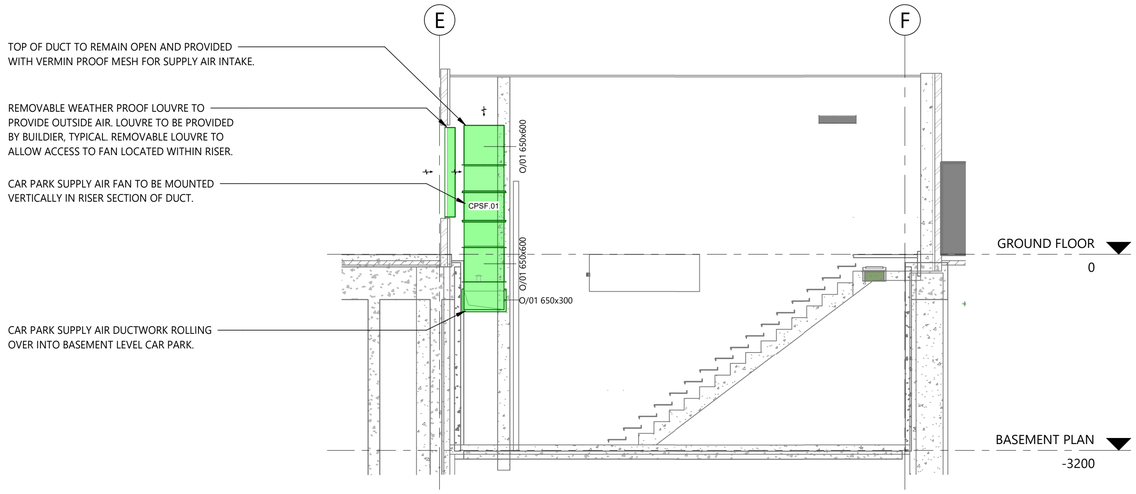

CAR PARK SUPPY AIR FAN RISER SECTION VIEW

SCALE 1 : 50

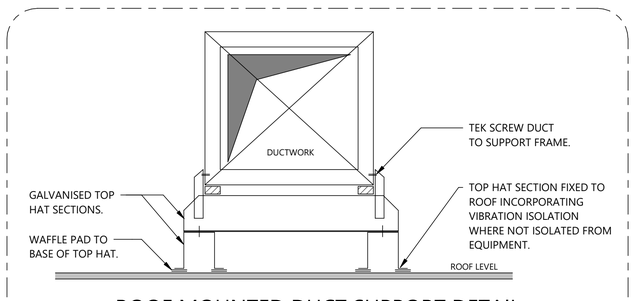

ROOF MOUNTED DUCT SUPPORT DETAIL

NOT TO SCALE
FOR INFORMATION ONLY

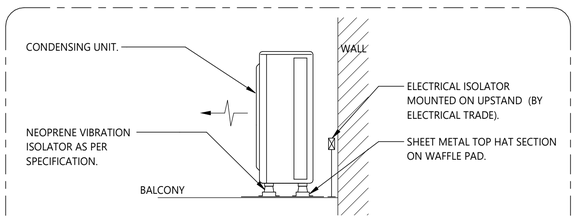

CONDENSING UNIT MOUNTING DETAIL

NOT TO SCALE
FOR INFORMATION ONLY

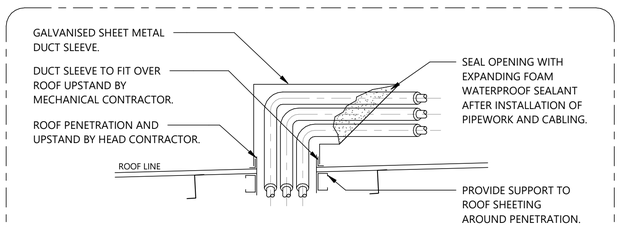

REFRIGERATION PIPEWORK ROOF PENETRATION DETAIL

NOT TO SCALE
FOR INFORMATION ONLY

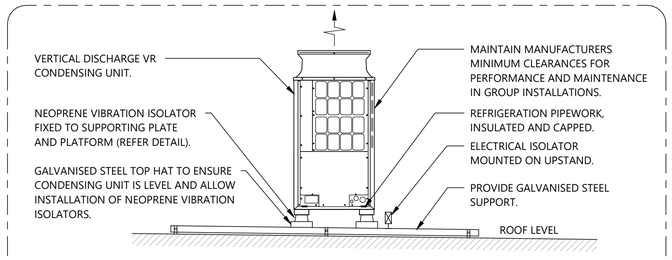

ROOF MOUNTED VR CONDENSING UNIT DETAIL

NOT TO SCALE
FOR INFORMATION ONLY

REV'N	DESCRIPTION	DATE	CHK'D
A	CONSTRUCTION ISSUE	14.01.20	TR

FOR CONSTRUCTION

© Copyright Lucid Consulting Australia

13/02/2020 4:44:57 PM

CITIFY bfc GEMMA LEA DESIGN STUDIO

LUCID CONSULTING AUSTRALIA
Level 3/169, Pirie St Adelaide SA 5000
Phone: (08) 8407 9700
Email: adelaide@lucidconsulting.com.au

PROJECT
HYDE PARK PLACE
248 UNLEY ROAD, HYDE PARK
MECHANICAL SERVICES

DRAWING
TYPICAL DETAILS AND SECTIONS SHEET 2

NOT FOR CONSTRUCTION PURPOSES UNLESS STAMPED FOR CONSTRUCTION. VERIFY DIMENSIONS AND LEVELS ON SITE BEFORE SETTING OUT. DO NOT SCALE. REFER TO FIGURED DIMENSIONS - IN mm UNLESS OTHERWISE STATED.

Scale	Design: JD/TC	No. in Set	Date
NTS	Drawn: JD	14 of 15	JAN 2020
	Review: TR		
Orig. Size	Drawing no.		Revision
A1	LCE14462-M301		A