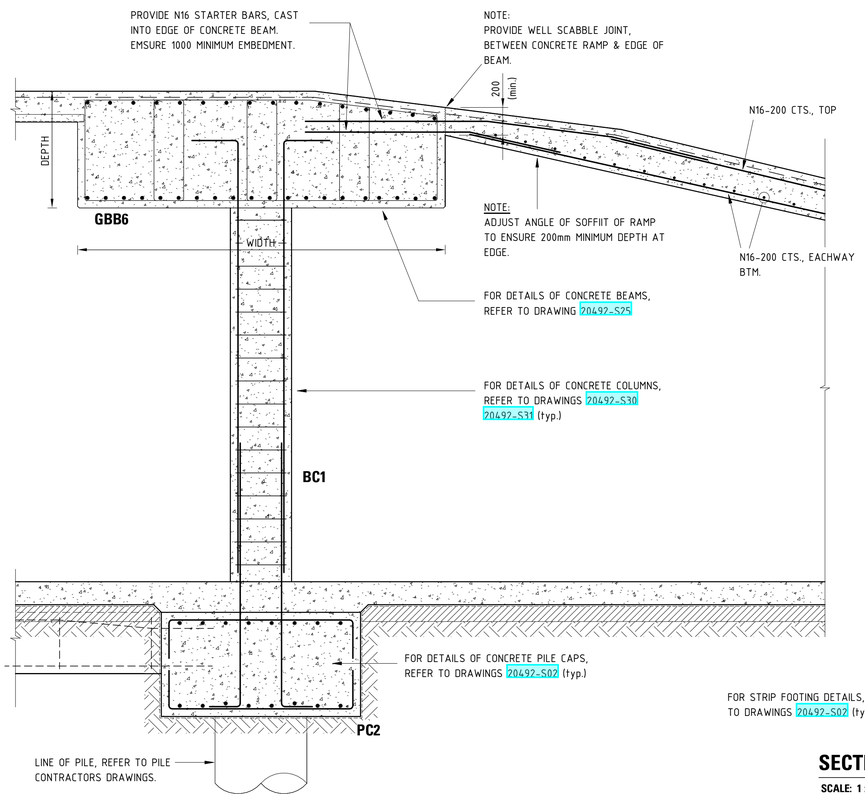

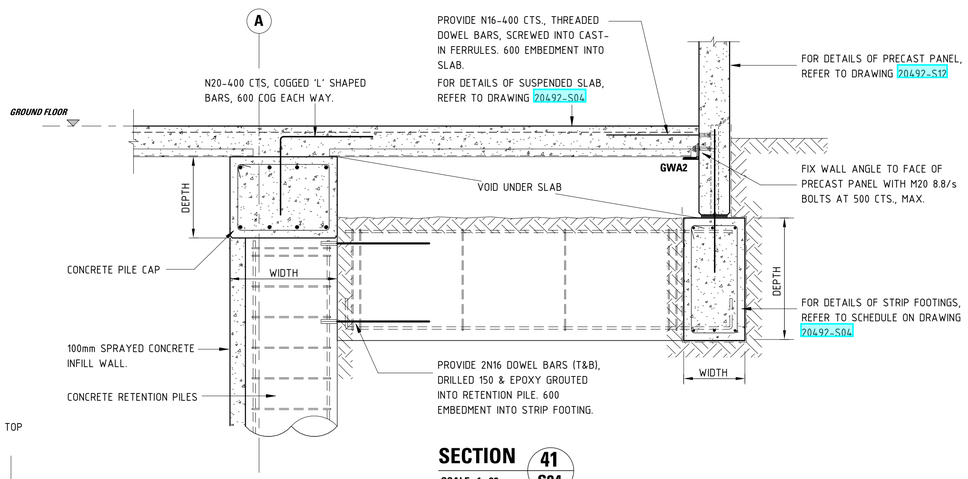

SECTION 41 / S04
SCALE: 1 : 20
(SHOWING GENERAL ARRANGEMENT)

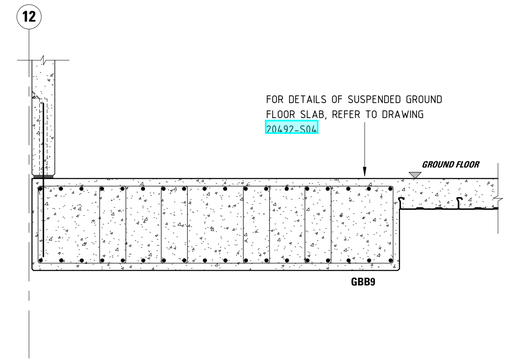

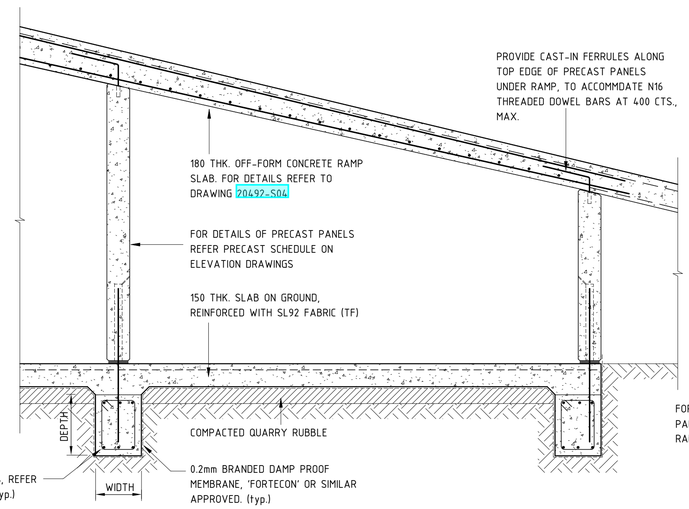

SECTION 38 / S04
SCALE: 1 : 20
(SECTION THROUGH CONCRETE RAMP)

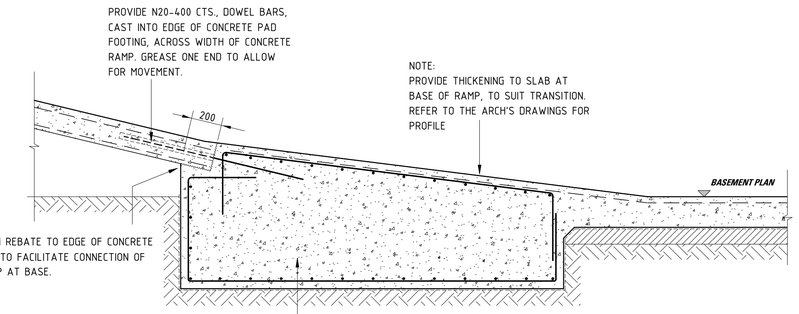

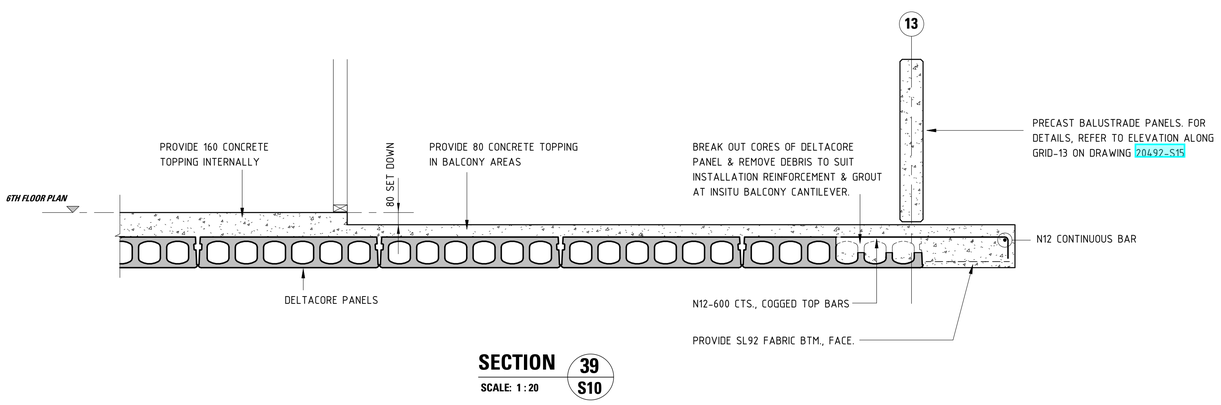

SECTION 39 / S10
SCALE: 1 : 20
(SECTION THROUGH SIXTH FLOOR BALCONY)

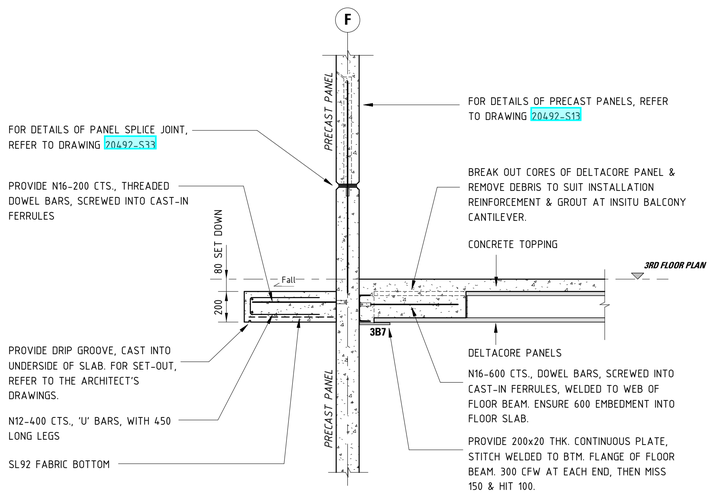

SECTION 40 / S07
SCALE: 1 : 20
(SHOW DETAIL FOR CANTILEVERED SLAB, ALONG GRID-F, FOR LEVELS 3 & ABOVE)

0 500 1000 2000
SCALE 1:20 @ A1

PT Design
structural • civil • engineers

Date	Revision	Issue
18.12.19	ISSUED FOR CONSTRUCTION	00

PT Design Associates Pty Ltd 141-149 Ifould St Adelaide SA 5000
T [08 8412 4300] F [08 8232 4311] E [ptdesign@ptdesign.net.au]

Designer	RW	Drawn	BZ & MM
Approved	Approver	Date	18/12/2019 9:48:05 AM
		Sheet	

Project
HYDE PARK PLACE
248 UNLEY ROAD,
HYDE PARK SA

Client
CITIFY & BFC PTY LTD

N

Drawing Title
STRUCTURAL DETAILS (Sheet 5)

Scale
1 : 20

Drawing Number
20492-S36

Issue
00

PRELIMINARY

Name: P:\2018\20492\3.5 Drawings (S)\Revit 2019\Local files\20492 - Structural Model_1_Maurice.rvt
Date/Time 18/12/2019 9:48:05 AM
© Copyright