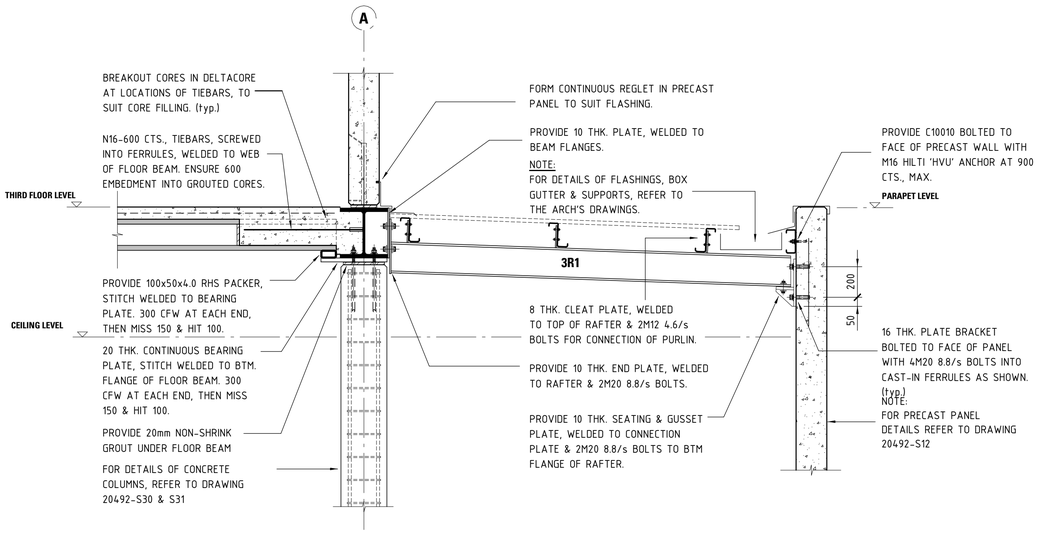

SECTION THROUGH ROOF OVER POOL
SCALE 1:20

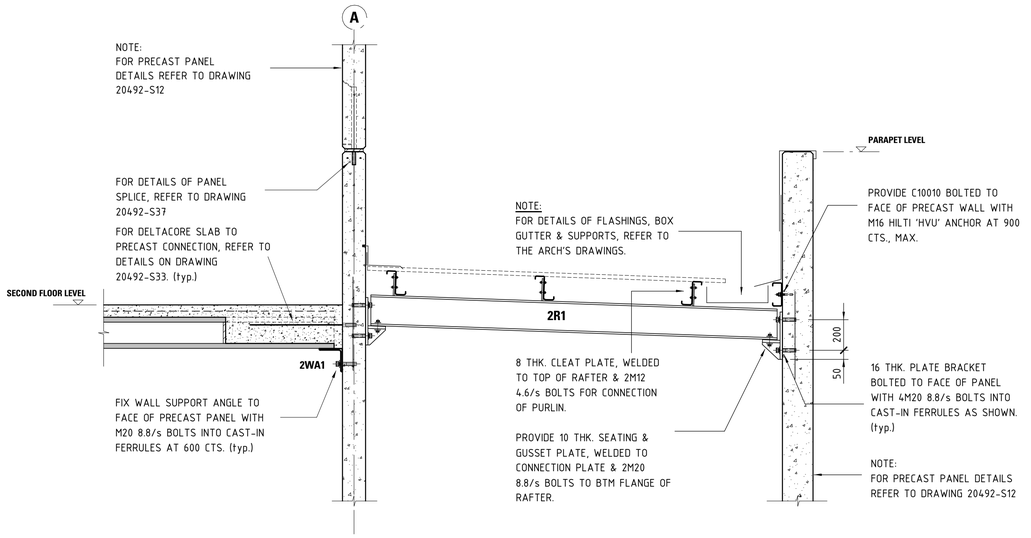

SECTION THROUGH ROOF BETWEEN GRIDS 4 & 5 AT LEVEL-2
SCALE1:20

SECTION THROUGH POOL
SCALE1:20

SECTION THROUGH EDGE OF POOL AT COLUMN LOCATION
SCALE 1:20

SECTION
SCALE 1:20
(SHOWING COLUMN BASE FIXING)

TYPICAL DELTA CORE DETAIL AT WET-AREA SET DOWN
SCALE 1:20

0 500 1000 2000

SCALE 1:20 @ A1

TENDER ISSUE

Date	Revision	Issue
02.07.19	ISSUED FOR TENDER	T

PT Design
structural • civil • engineers

PT Design Associates Pty Ltd 141-149 Ifould St Adelaide SA 5000
T [08 8412 4300] F [08 8232 4311] E [ptdesign@ptdesign.net.au]

Designer	RW	Drawn	BZ & MM
Approved	Approver	Date	02/07/2019 1:02:55 PM
		Sheet	

Project
HYDE PARK PLACE
248 UNLEY ROAD,
HYDE PARK SA

Client
CITYFY & BFC PTY LTD

N

Drawing Title
STRUCTURAL DETAILS (Sheet 3)

Scale
1 : 20

Drawing Number
20492-S34

Issue
T

Name: P:\2018\20492\3.5 Drawings (S)\Revit 2019\20492 - Structural Model_Maurice.rvt
Date/Time: 02/07/2019 1:02:55 PM
© Copyright