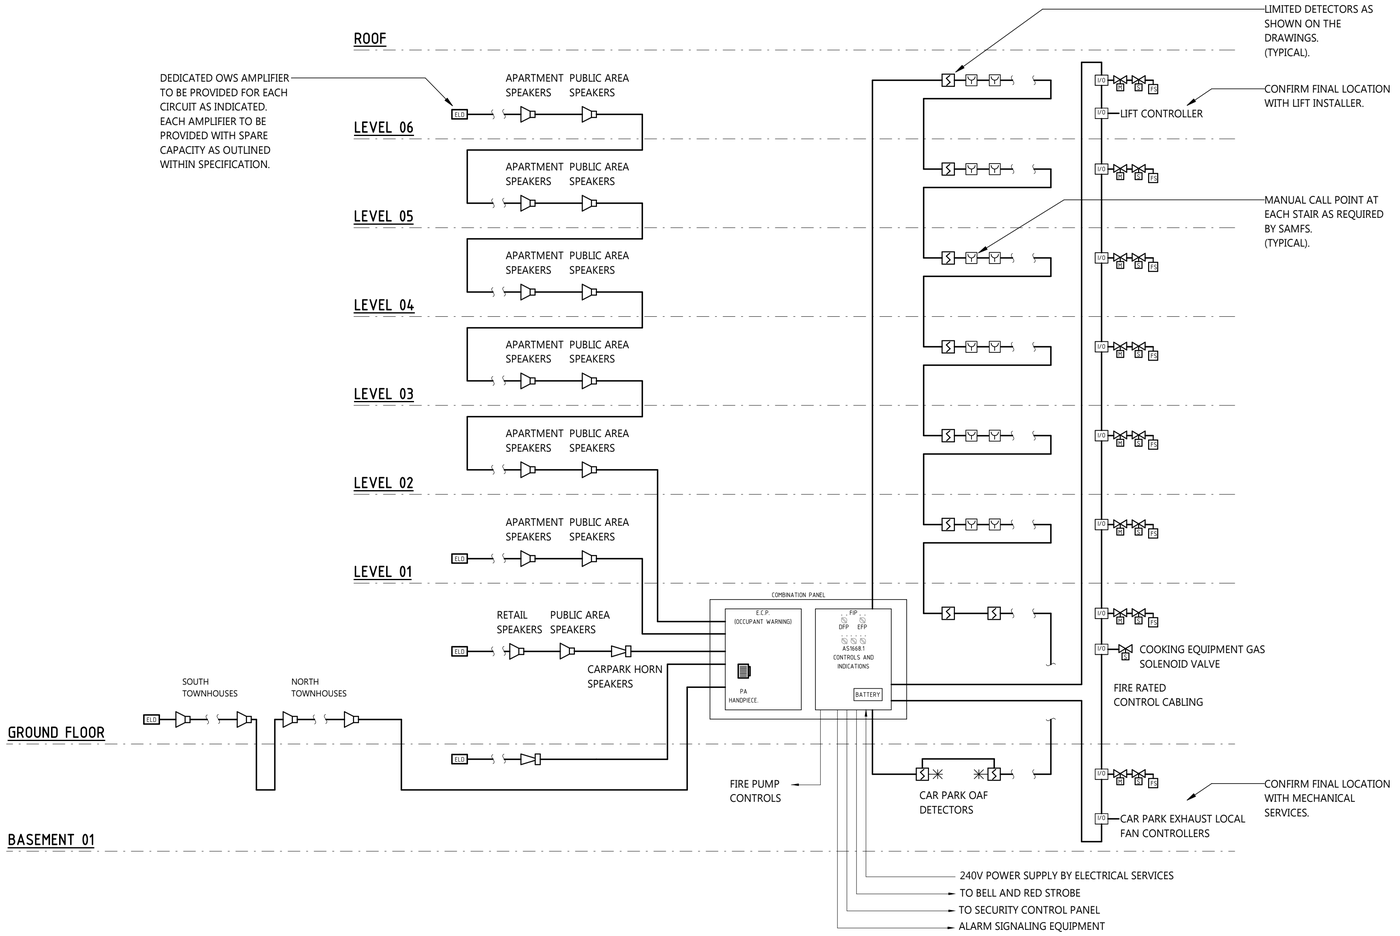

REV'N	DESCRIPTION	DATE	CHK'D
T1	TENDER ISSUE	23.05.19	MM

© Copyright Lucid Consulting Australia

5/23/2019 12:51:34 PM

TENDER ISSUE

1 0.5 0 0.5 1 2 3 4 5 m

SCALEBAR 1:100

TO BE PRINTED IN COLOUR

THE PURPOSE OF THIS DOCUMENT IS INTENDED TO BE VIEWED OR PRINTED IN COLOUR FOR THE FULL EXTENT OF THE SCOPE OF WORKS TO BE SHOWN.

CITIFY bfc GEMMA | LEA DESIGN STUDIO

LUCID CONSULTING AUSTRALIA
Level 3/169, Pirie St Adelaide SA 5000
Phone: (08) 8407 9700
Email: adelaide@lucidconsulting.au

PROJECT
HYDE PARK PLACE
248 UNLEY ROAD, HYDE PARK
FIRE SERVICES

DRAWING
FIRE DETECTION AND OCCUPANT WARNING SCHEMATIC

NOT FOR CONSTRUCTION PURPOSES UNLESS STAMPED FOR CONSTRUCTION. VERIFY DIMENSIONS AND LEVELS ON SITE BEFORE SETTING OUT. DO NOT SCALE. REFER TO FIGURED DIMENSIONS - IN mm UNLESS OTHERWISE STATED.

Scale	Design:	No. in Set	Date
1 : 100	LM/AR	13 of 14	MAY 2019
	Drawn: SHA		
	Review: MM		

Orig. Size	Drawing no.	Revision
A1	LCE14462-F301	T1