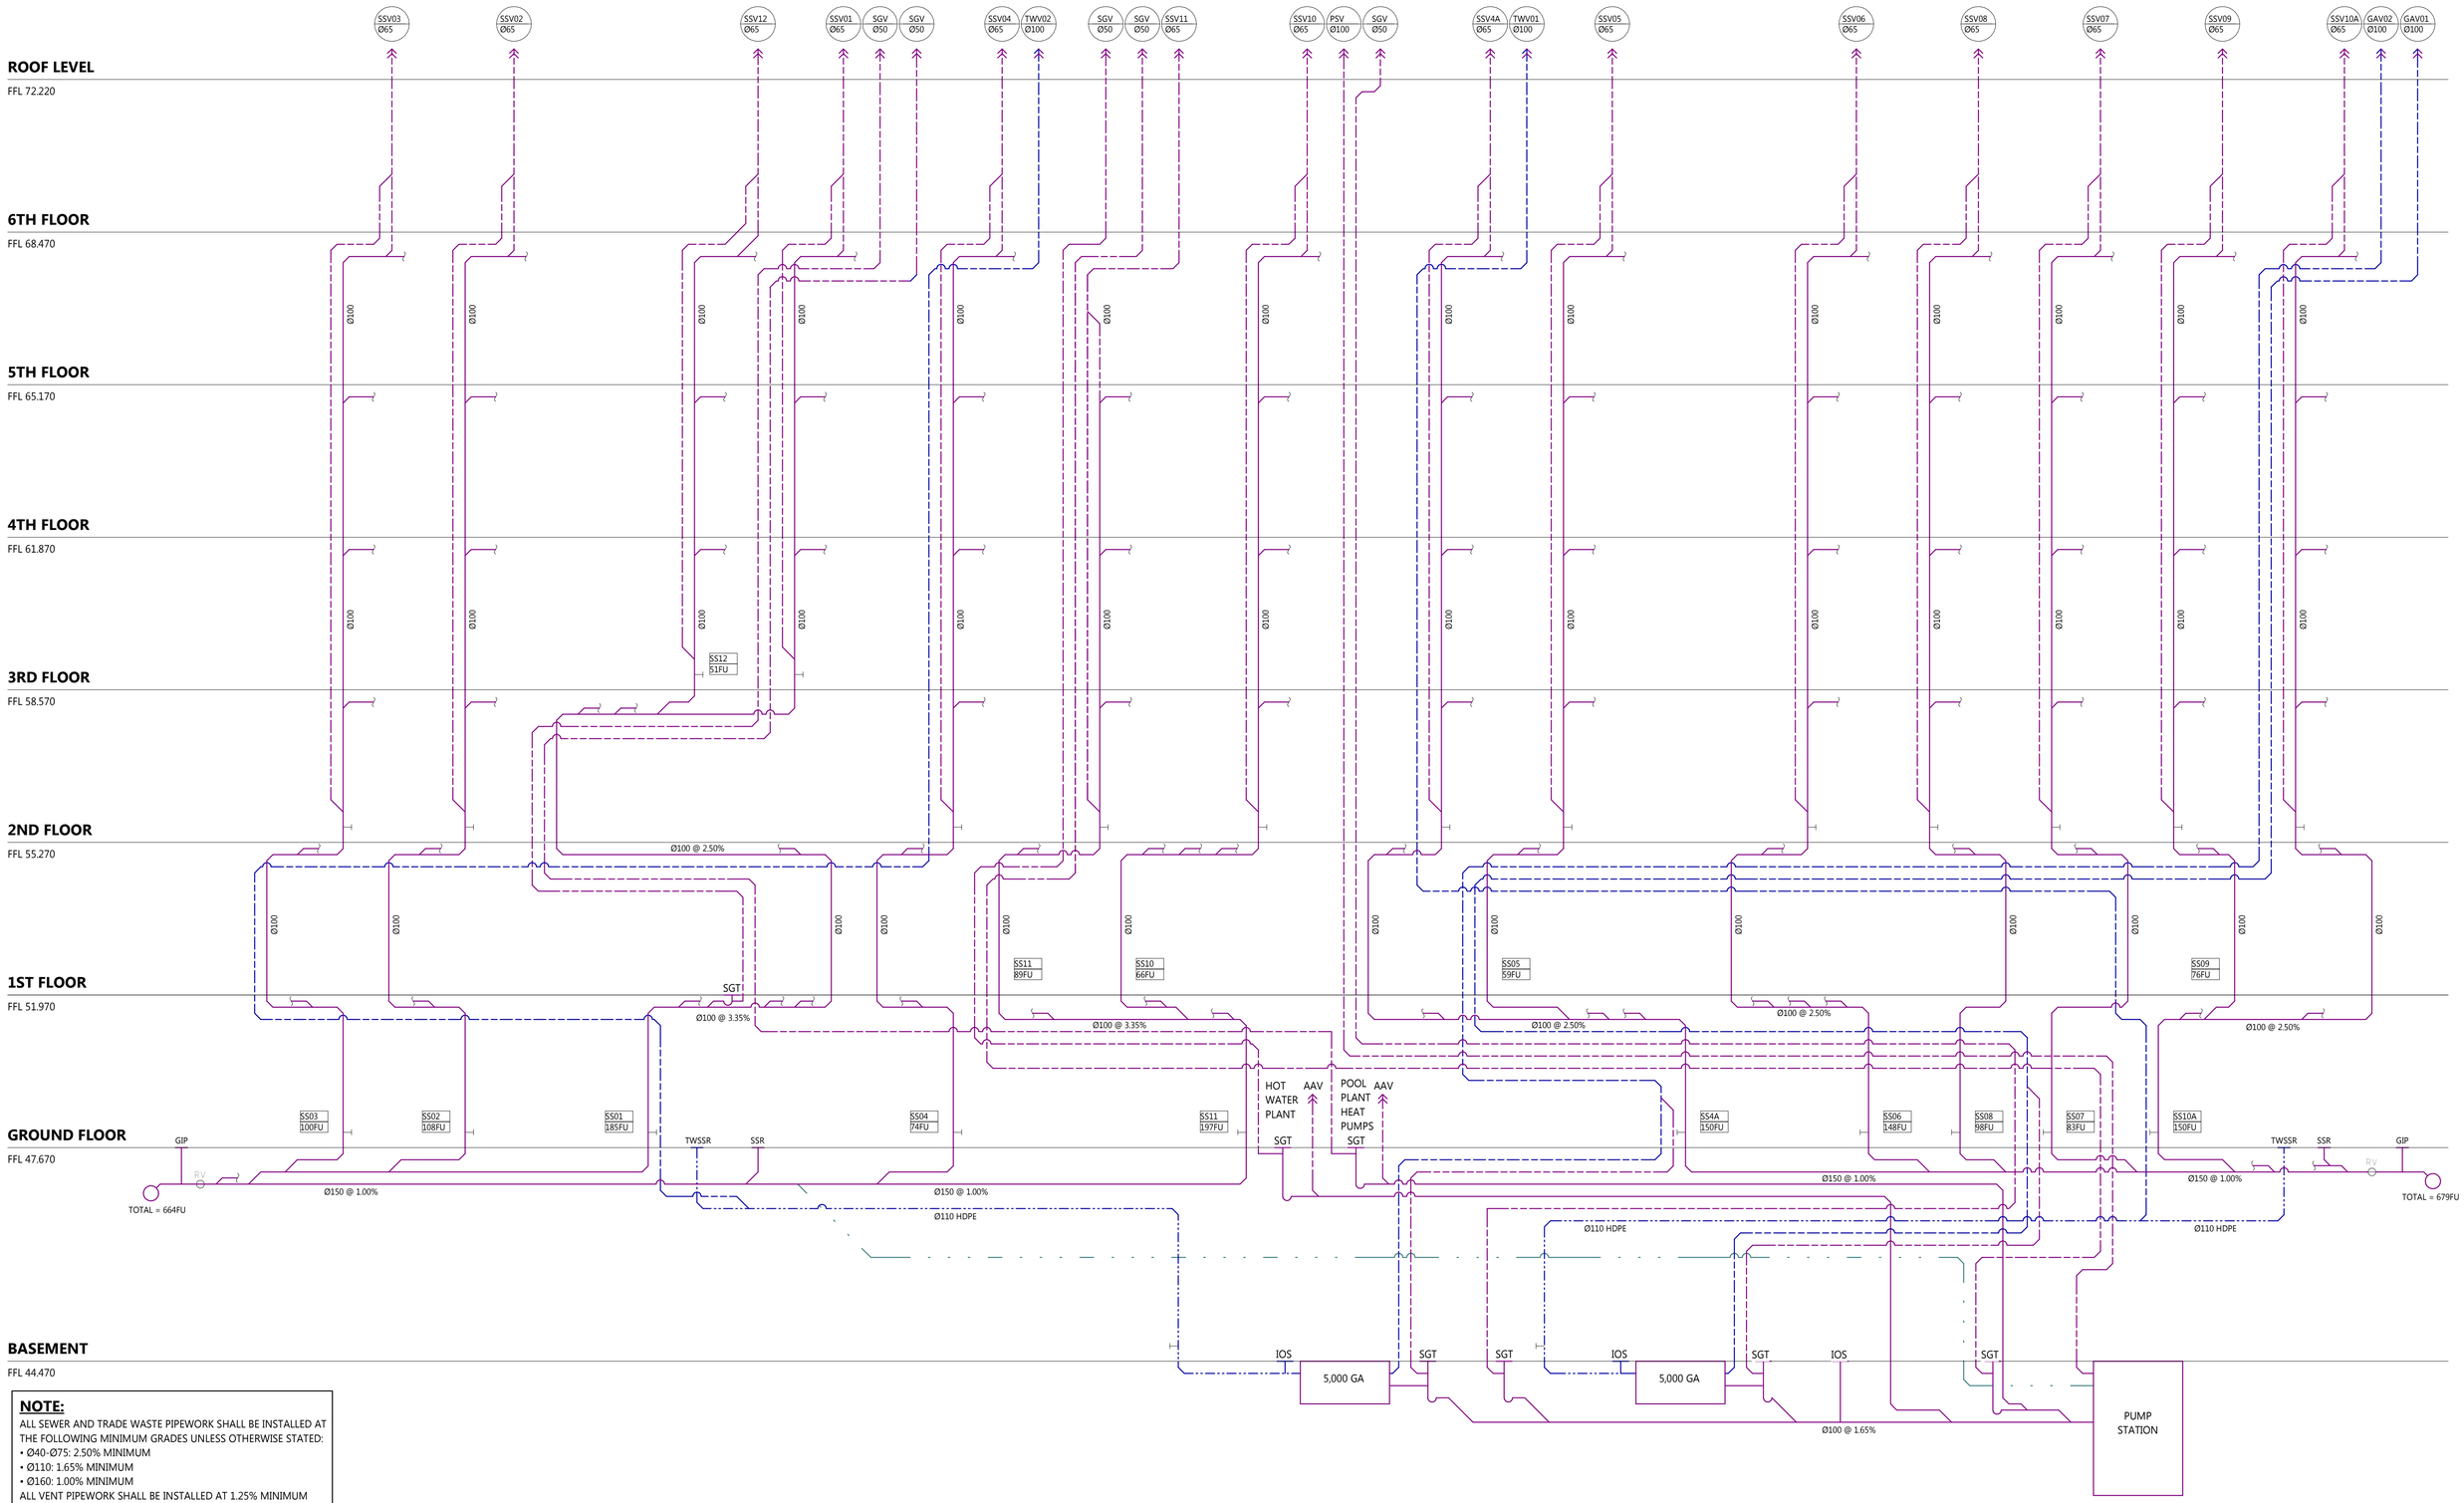

NOTE:
ALL SEWER AND TRADE WASTE PIPEWORK SHALL BE INSTALLED AT THE FOLLOWING MINIMUM GRADES UNLESS OTHERWISE STATED:
- Ø40-Ø75: 2.50% MINIMUM
- Ø110: 1.65% MINIMUM
- Ø160: 1.00% MINIMUM

ALL VENT PIPEWORK SHALL BE INSTALLED AT 1.25% MINIMUM GRADE UNLESS OTHERWISE STATED.

REV'N	DESCRIPTION	DATE	CHK'D
T1	TENDER ISSUE	23.05.19	KR

TENDER ISSUE

CITIFY bfc GEMMA | LEA DESIGN STUDIO

LUCID CONSULTING AUSTRALIA
Level 3/169, Pirie St Adelaide SA 5000
Phone: (08) 8407 9700
Email: adelaide@lucidconsulting.com.au

PROJECT
HYDE PARK PLACE
248 UNLEY ROAD, HYDE PARK
HYDRAULIC SERVICES

DRAWING
SANITARY DRAINAGE AND TRADE WASTE DRAINAGE SCHEMATIC

NOT FOR CONSTRUCTION PURPOSES UNLESS STAMPED FOR CONSTRUCTION. VERIFY DIMENSIONS AND LEVELS ON SITE BEFORE SETTING OUT. DO NOT SCALE. REFER TO FIGURED DIMENSIONS - IN mm UNLESS OTHERWISE STATED.

Scale	Design: JZ	No. in Set	Date
NTS	Drawn: JZ Review: KR	22 of 25	MAY 2019
Orig. Size	Drawing no.		Revision
A1	LCE14462-H300		T1

© Copyright Lucid Consulting Australia 23/05/2019 11:56:45 AM