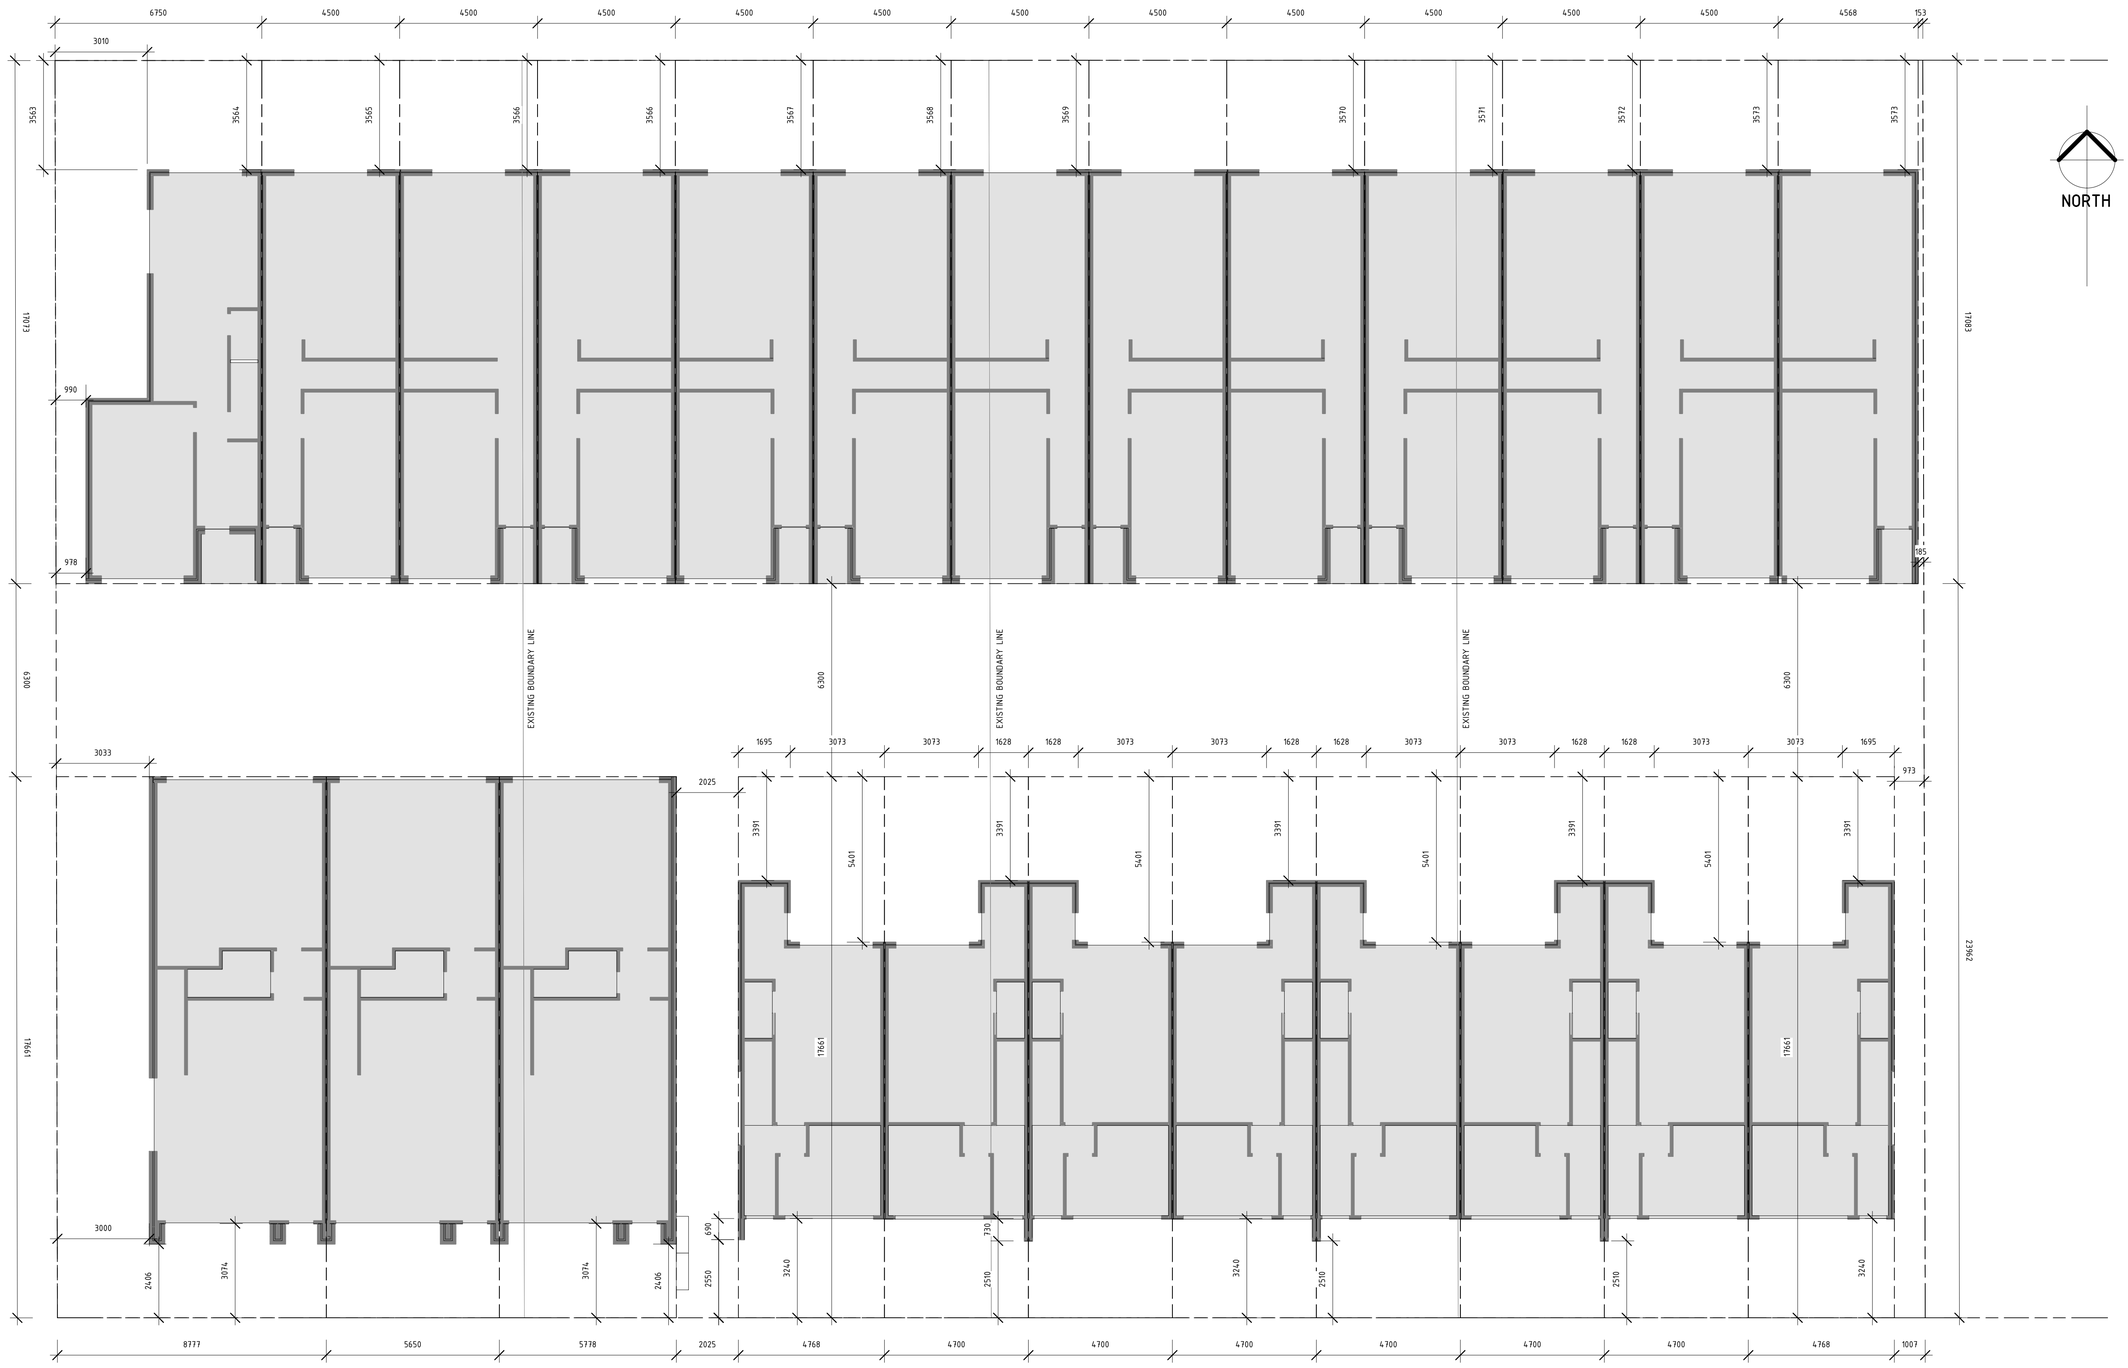

This drawing shows design features and elements of a design prepared by Gemma Lea and is subject to copyright. It is not to be altered in writing by the designers. It can not be copied, in whole or in part, nor shall it be used for any other than its intended purposes. Drawings shall not be used for construction purposes until issued by the designer for construction.

REVISIONS

ISSUE #	DATE	DESCRIPTION

PROJECT ADDRESS
82 - 90 JOHNS ROAD, PROSPECT SA 5082

CLIENT
82 JOHNS ROAD PTY LTD

CITIFY bfc

SHEET
SITE SET OUT PLAN

WD.004

AUTHOR
GB

CURRENT REVISION

ISSUE DATE
22/03/2020

FOR CONSTRUCTION

GEMMA | LEA DESIGN STUDIO
www.gemmalea.com.au
gemma@gemmalea.com.au
ABN 39 882 991 838