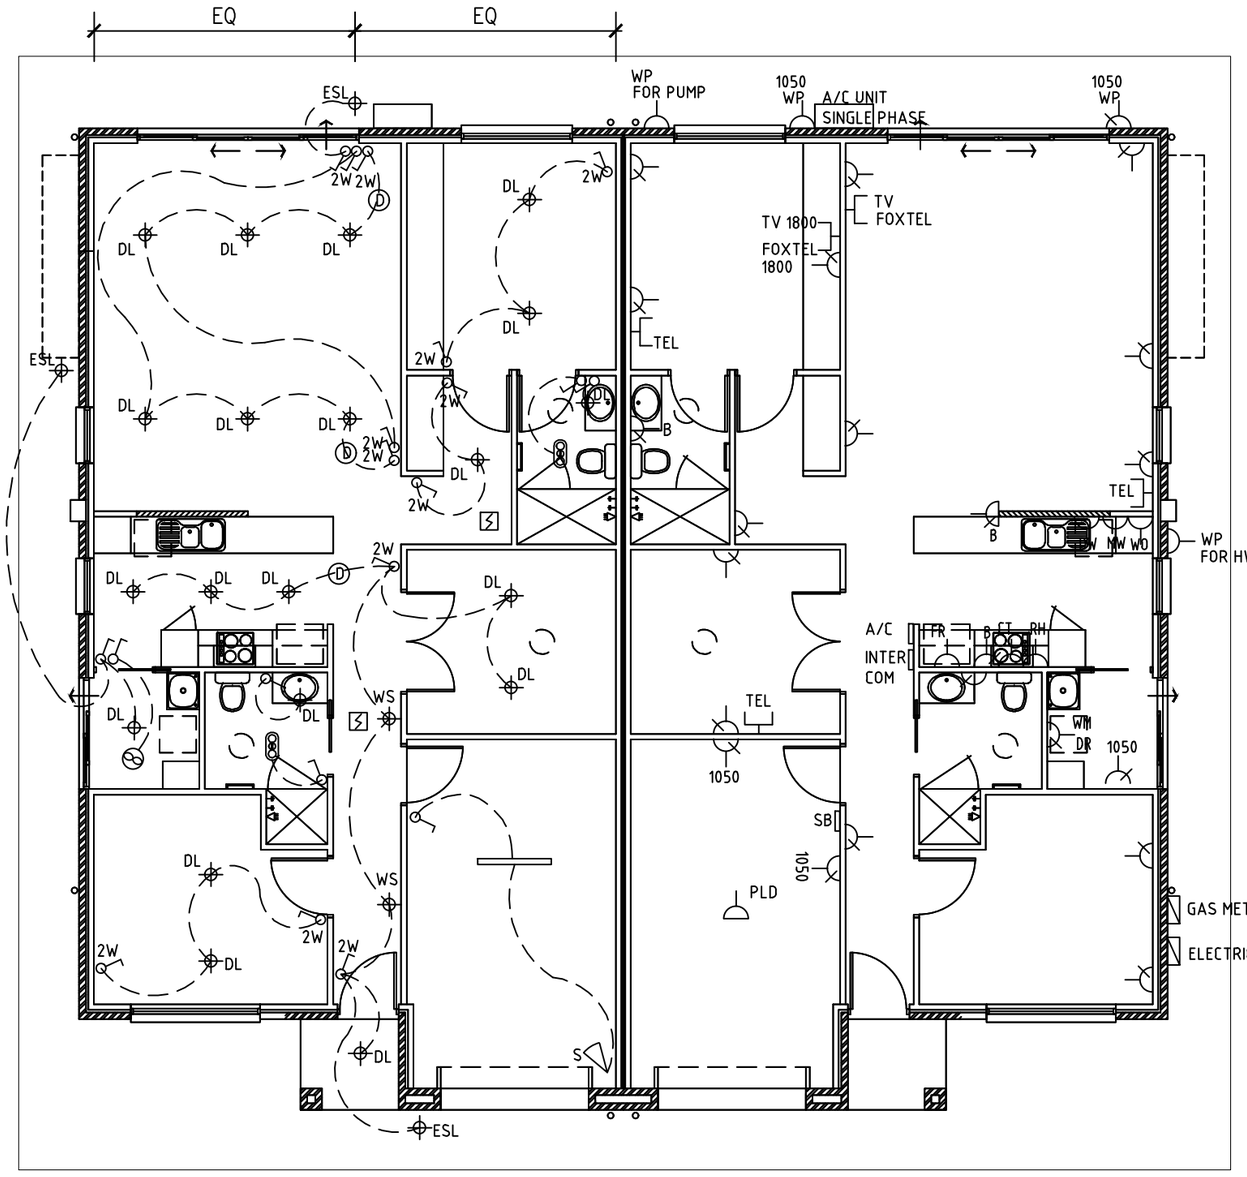

LIGHTING LEGEND

BH	BATTEN HOLDER
DL	DOWN LIGHTS MELEC 12 W WARM WHITE LED
EOL	EAVES MOUNTED OYSTER LIGHT
ESL	EAVES MOUNTED 20W LED SENSOR FLOOD
WS	WALL SCONCE
S	SENSOR
	LIGHT SWITCH
2W	2 WAY LIGHT SWITCH
	EXHAUST FAN TO WC, BATH AND ENSUITE SWITCHED TO LIGHT TO PROVIDE VENTILATION AS PER BCA. VENT TO ATMOSPHERE.
	DENOTES: SELF CONTAINED SMOKE ALARM COMPLYING WITH AS3786 1993. CONNECTED TO CONSUMER MAINS POWER, WITH A 9v BATTERY BACKUP.
	IXL TASTIC 2 GLOBE, 3-1 FAN, LIGHT, HEATER
	SINGLE FLUORO LIGHT
D	DIMMER

ELECTRICAL LEGEND

	SINGLE GPO
	DOUBLE GPO AT 300mmAFL
WP	WEATHERPROOF GPO
UB	UNDER BENCH
DW	DISHWASHER
FR	REFRIGERATOR
B	OVER BENCH (AT 1120mm)
RH	RANGHOOD
PLD	PANEL-LIFT DOOR
WO	WALL OVEN
MW	MICROWAVE
HP	HOT PLATE
CT	COOK TOP

RH	RANGE HOOD
RH	RANGE HOOD
TEL	TELEPHONE
TV	TELEVISION
SB	SUB-BOARD

UNIT TYPE	UNIT NUMBERS
D / 1	42-43, 46-47
D / 2	48, 49
D / 3	44, 45

REVISIONS

DATE	REV	DESCRIPTION	BY
20.08.18	A	TENDER ISSUE	

residential design
commercial design
industrial design
project managers

aspex

81 KING WILLIAM STREET
KENT TOWN SA 5067
P: 08 8130 3700 F: 08 8132 1109
E: admin@aspexdesigners.com.au

© COPYRIGHT 2013

PROJECT:
THORNDON PARK ESTATE

SITE ADDRESS:
LOT 52 RESERVOIR ROAD
PARADISE

CLIENT:
Mr. PAT BELPERIO

DRAWING TITLE:
ELECTRICAL PLAN - UNIT TYPE D/1

DRAWING NUMBER: WD03 A

DRAWN: CDP DATE: AUG 2018

SCALE: 1:100 JOB NO: TRI 2829

CONTRACTORS NOTE:
CONTRACTORS ARE TO VERIFY ALL DIMENSIONS ON-SITE BEFORE COMMENCING ANY WORK. FIGURED DIMENSIONS SHALL TAKE PREFERENCE OVER SCALED DIMENSIONS, AND ANY DISCREPANCY SHALL BE REPORTED TO THE DESIGNER IMMEDIATELY.

LIGHTING PLAN - TYPE D (DOUBLE)

SCALE 1:100

ELECTRICAL PLAN - TYPE D (DOUBLE)

SCALE 1:100

TENDER
20.08.18