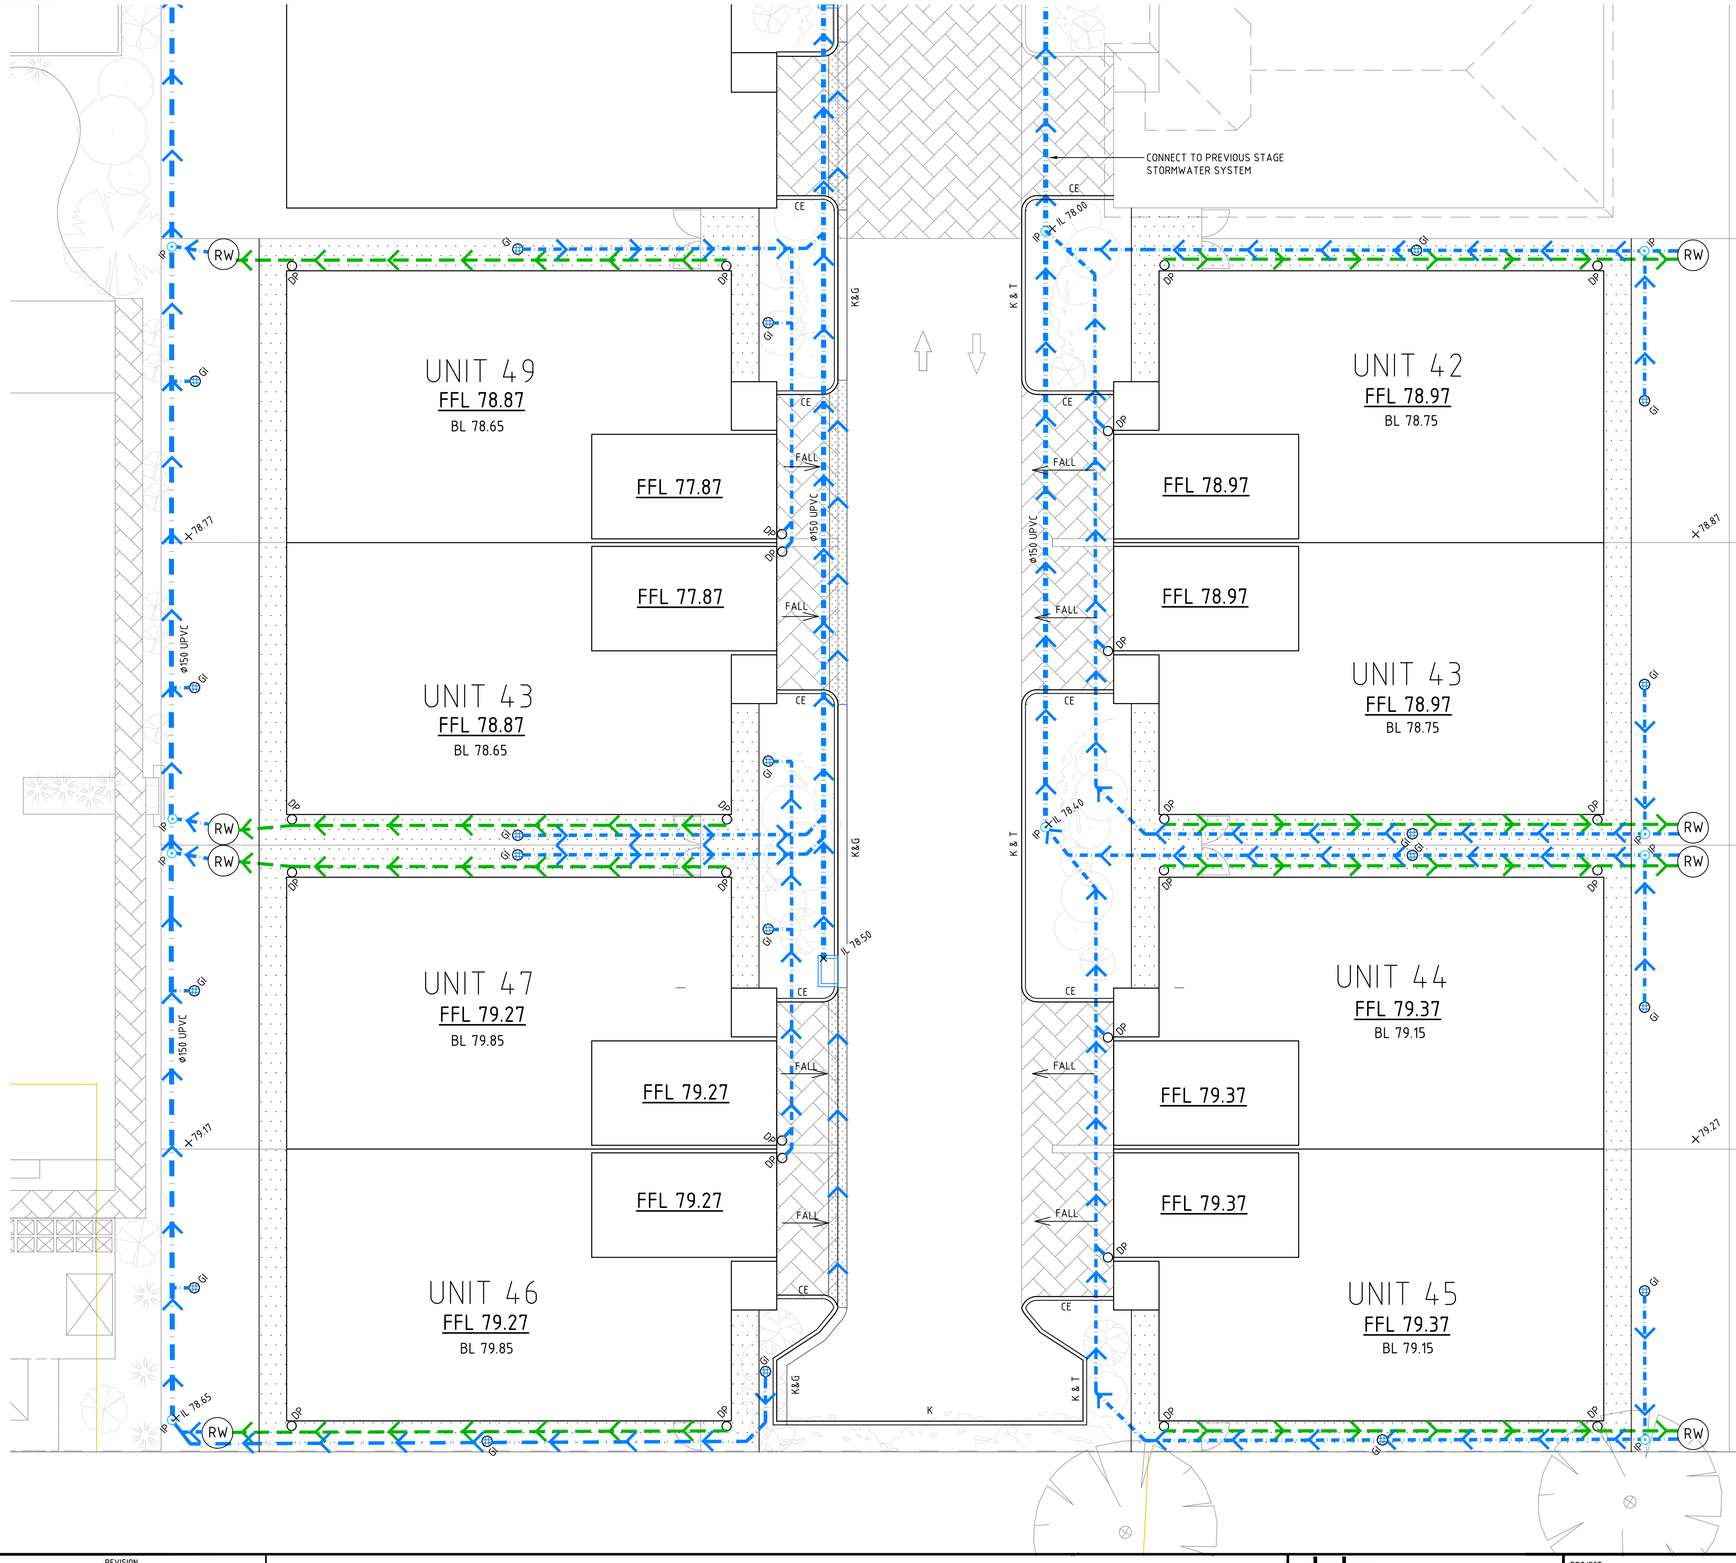

LEGEND

FFL 17.41	PROPOSED FINISHED FLOOR LEVEL
17.41 ×	PROPOSED SPOT LEVEL
17.53 EX ×	EXISTING SPOT LEVEL
17.53 WT ×	EXISTING WATER TABLE LEVEL
DP	INDICATIVE Ø90mm DOWN PIPE (REFER ARCHITECTURAL DRAWINGS FOR LOCATION & SPECIFICATIONS)
GI	Ø150 GRATED INLET SUMP
1.3%	PROPOSED SURFACE GRADE AND DRAINAGE DIRECTION
	uPVC Ø100 STORMWATER PIPE MIN. 0.5% GRADE (INDICATIVE LOCATION ONLY), U.N.O.
	Ø100mm uPVC SEALED ROOFWATER SYSTEM. (INDICATIVE LOCATION ONLY)
	600 CONCRETE SPOON DRAIN
IP	INSPECTION POINT
	PAVED AREA
RW	PROPOSED RAINWATER TANK WITH A MIN 1000L DETENTION CAPACITY AT ALL TIME AS PER COUNCIL'S REQUIREMENTS. MIN 1000L CAPACITY AVAILABLE FOR STORMWATER RE-USE TO BE CONNECTED INTO RESIDNENCE. ENSURE TOP OF SELECTED TANK R.L. IS NOT HIGHER THAN 1000mm BELOW TOP OF ROOF GUTTERS. OVER FLOW CONNECTED INTO REAR OF ALLOTMENT DRAIN. TYPICAL FOR ALL DRAWINGS ON LOW SIDE OF STREET, REFER TYPICAL DETAIL.
K	100 CONCRETE KERB. REFER PREVIOUS STAGE DRAWING C5 REF. No 090512 LELIO BIBBO PTY LTD
CE	100 CONCRETE EDGE. REFER PREVIOUS STAGE DRAWING C5 REF. No 090512 LELIO BIBBO PTY LTD
K&G	100 ROLLOVER KERB & GUTTER. REFER PREVIOUS STAGE DRAWING C5 REF. No 090512 LELIO BIBBO PTY LTD
K & T	100 ROLLOVER KERB & TRAM, REFER PREVIOUS STAGE DRAWING C5 REF. No 090512 LELIO BIBBO PTY LTD

REVISION			
ISSUE	DATE	DESCRIPTION	INITIAL
P1	11.9.18	ISSUED FOR CLIENT REVIEW	HN
T1	18.10.18	ISSUED FOR TENDER	HN

ISSUED FOR TENDER
NOT FOR CONSTRUCTION

mlei Consulting Engineers
TALENTED | APPROACHABLE | RESPONSIVE | PIONEERING
452 Pulteney street
Adelaide SA 5000
Telephone (08) 8231 2832
Facsimile (08) 8311 1742
www.mlei.com.au

DRAFTER	ENGINEER	MANAGER
HN	CO	TH

PROJECT
LOT 52 RESERVOIR RD, PARADISE (STAGE 4)

CLIENT
MR PAT BELPERIO

DATE	PROJECT NUMBER	DRAWING SCALE
SEP 18	2018-7944	1:100

DO NOT SCALE FROM THIS DRAWING

DRAWING TITLE
STORMWATER DRAINAGE PLAN

DRAWING NUMBER	SHEET SIZE	REV
C01	A1	T1