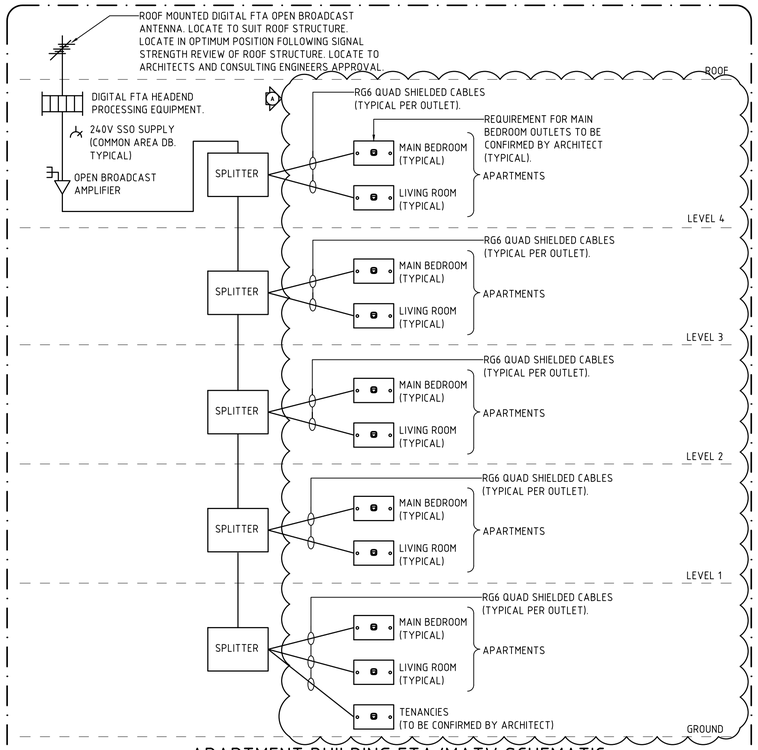

APARTMENT BUILDING FTA/MATV SCHEMATIC

NOT TO SCALE

NOTES:

1. SCHEMATIC DETAILS ONLY. PROVIDE FINAL SYSTEM DESIGN FOR APPROVAL BY ELECTRICAL CONSULTING ENGINEER PRIOR TO FIRST FIX INSTALLATION. INSTALLATION AND FINAL DESIGN SHALL BE CARRIED OUT BY A RECOGNIZED MATV INSTALLER.
2. PROVIDE POWER SUPPLIES TO ALL ACTIVE EQUIPMENT FROM RELEVANT COMMON AREA DISTRIBUTION BOARDS. THESE SUPPLIES AND QUANTITIES ARE NOT SPECIALLY SHOWN ON FLOOR PLANS. LOCATE POWER SUPPLIES TO SUIT FINAL EQUIPMENT AND SYSTEM DESIGN.
3. ENTIRE CABLING INSTALLATION SHALL BE SUITABLE FOR DIGITAL FTA TRANSMISSION OF SIGNALS.
4. PROVIDE ADDITIONAL SPLITTERS/AMPLIFIERS AS REQUIRED.
5. REFER ELECTRICAL SERVICES DRAWINGS FOR EXACT LOCATIONS AND QUANTITIES OF OUTLETS.
6. ACTIVE AND PASSIVE FTA AND FOXTEL EQUIPMENT TO BE LOCATED IN COMMUNICATIONS SERVICES RISER CUPBOARD.

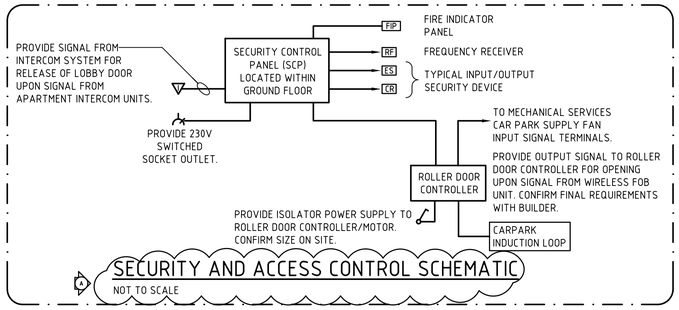

SECURITY AND ACCESS CONTROL SCHEMATIC

NOT TO SCALE

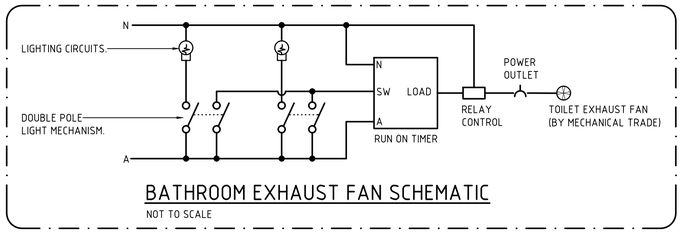

BATHROOM EXHAUST FAN SCHEMATIC

NOT TO SCALE

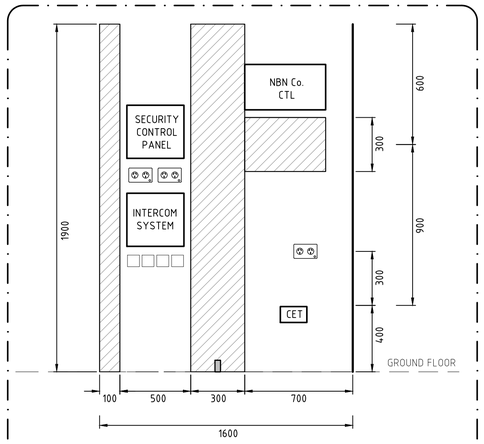

GROUND FLOOR NBN/COMMUNICATIONS/ SECURITY CUPBOARD DETAIL

NOT TO SCALE

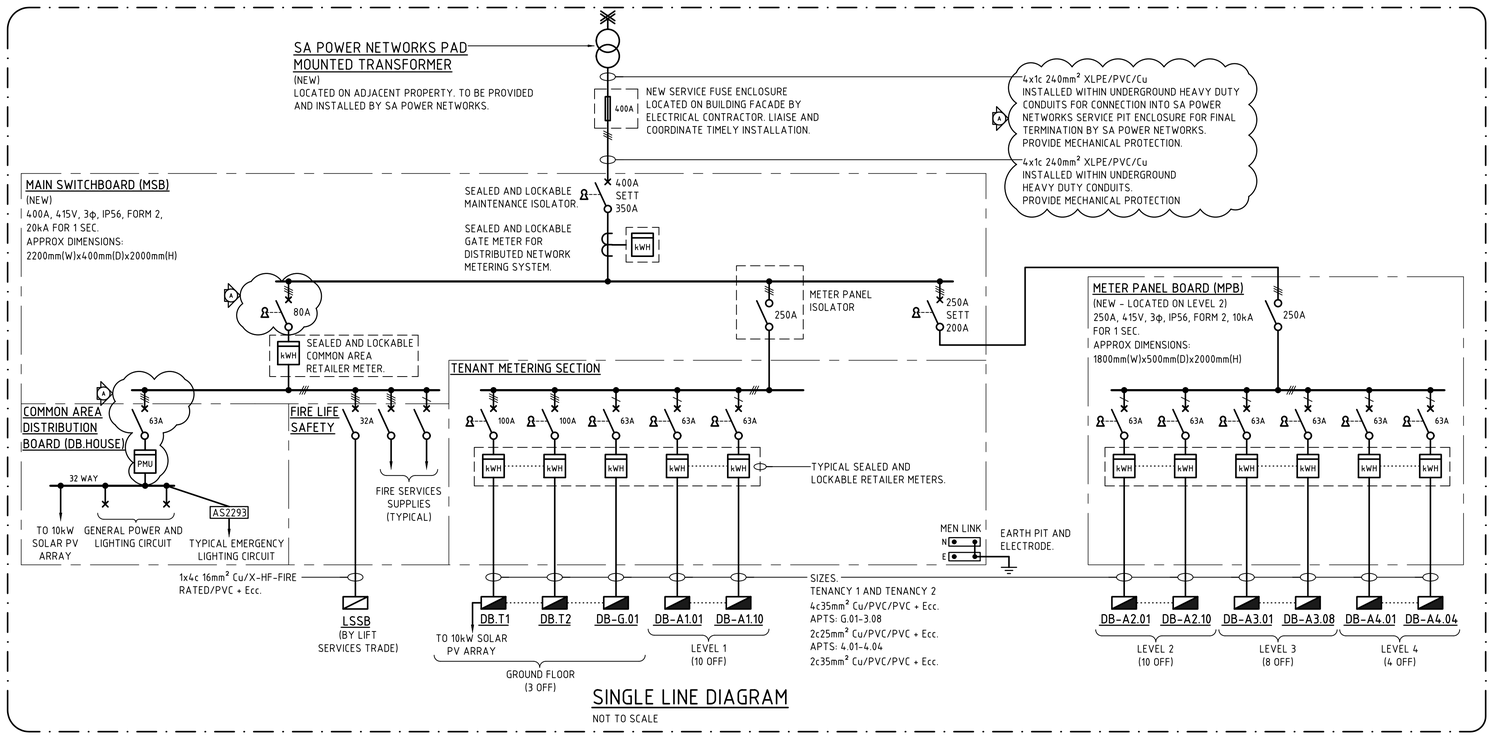

SINGLE LINE DIAGRAM

NOT TO SCALE

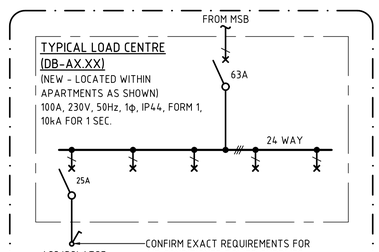

TYPICAL APARTMENT LOAD CENTRE SINGLE LINE DIAGRAM

NOT TO SCALE

CONSTRUCTION ISSUE

REV'N	DESCRIPTION	DATE	CHK'D
A	CONSTRUCTION ISSUE	21.09.18	PAC

LUCID
CONSULTING AUSTRALIA
Level 3/169 Pirie St Adelaide SA 5000
Phone: (08) 8407 9700
Email: adelaide@lucidconsulting.com.au

CLIENT

CITIFY

bfc

PROJECT

THE WILLCOX APARTMENTS
117 PROSPECT ROAD, PROSPECT

DRAWING

SINGLE LINE DIAGRAM, SCHEMATICS AND DETAILS

ELECTRICAL SERVICES

SCALE	DATE		
NTS	SEPTEMBER 2018		
	DESIGNED	DRAWN	No. IN SET
	MS	MD	8 OF 8
DRAWING NUMBER			REVISION
LCE13523-E08			A