550x550 CAR PARK EXHAUST RISER FROM BELOW TO ABOVE.

450x400 KITCHEN EXHAUST RISER FROM BELOW TO ABOVE.

PROVIDE FLEXIBLE DUCTWORK CONNECTION TO PROPRIETARY RANGEHOOD. PVC LOW PROFILE DUCTWORK TO RETICULATE WITHIN CEILING TO BALCONY EXHAUST GRILLE. RANGEHOOD PROVIDED BY BUILDER, TYPICAL.

ACCESS PANEL TO SERVICE FAN COIL UNIT, TYPICAL.

300x300 GENERAL EXHAUST RISER FROM BELOW TO ABOVE.

HEADERBOX FAN SERVING BATHROOM, TYPICAL.

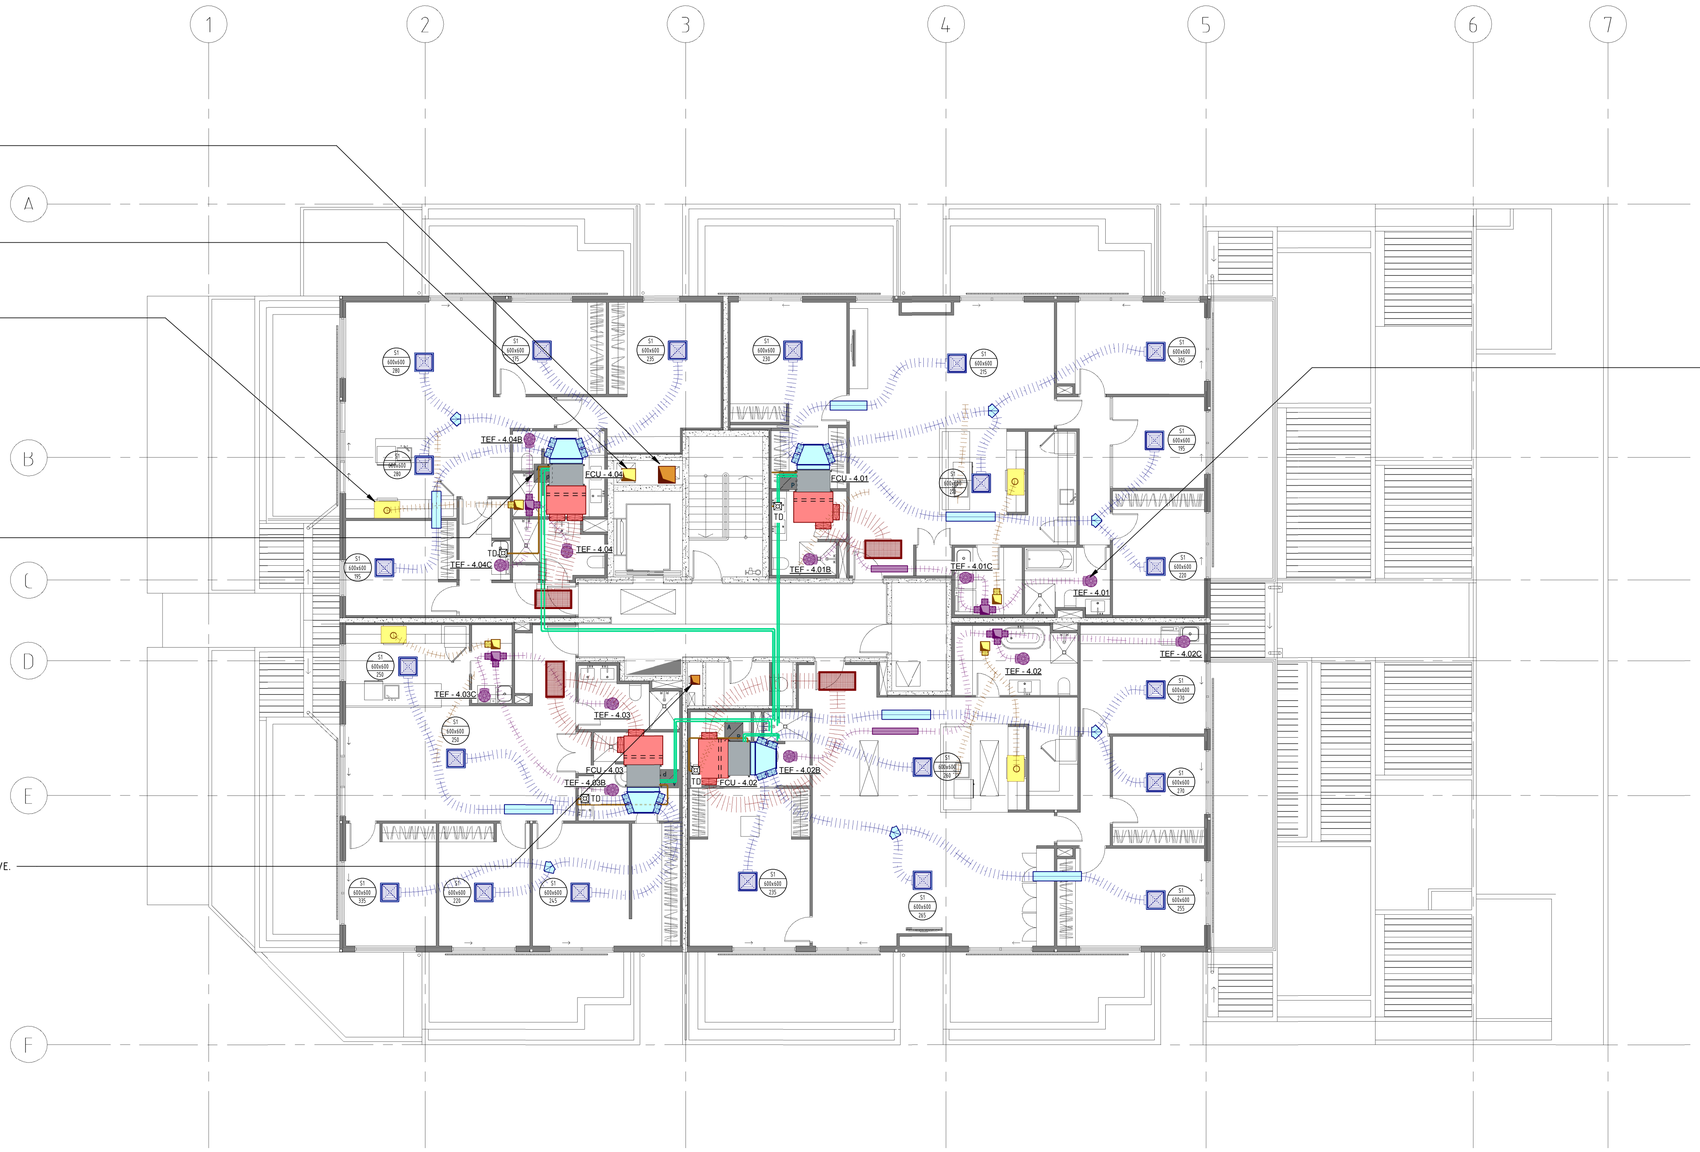

TO BE PRINTED IN COLOUR

THE PURPOSE OF THIS DOCUMENT IS INTENDED TO BE VIEWED OR PRINTED IN COLOUR FOR THE FULL EXTENT OF THE SCOPE OF WORKS TO BE SHOWN.

REV'N	DESCRIPTION	DATE	CHK'D
A	CONSTRUCTION ISSUE	21.09.18	HW

LUCID CONSULTING AUSTRALIA
Level 3/169, Pirie St Adelaide SA 5000
Phone: (08) 8407 9700
Email: adelaide@lucidconsulting.com.au

CITIFY

bfc

CONSTRUCTION ISSUE

PROJECT
THE WILLCOX APARTMENTS
117 PROSPECT ROAD, PROSPECT

DRAWING
LEVEL 4 AIR CONDITIONING AND VENTILATION ARRANGEMENT

MECHANICAL SERVICES

SCALE	DATE
1 : 100 @ A1	SEPTEMBER 2018

DESIGNED	DRAWN	No. IN SET
TR	DG	7 OF 9

DRAWING NUMBER: LCE13523-M07
REVISION: A

© Copyright Lucid Consulting Australia

21/09/2018 12:05:29 PM