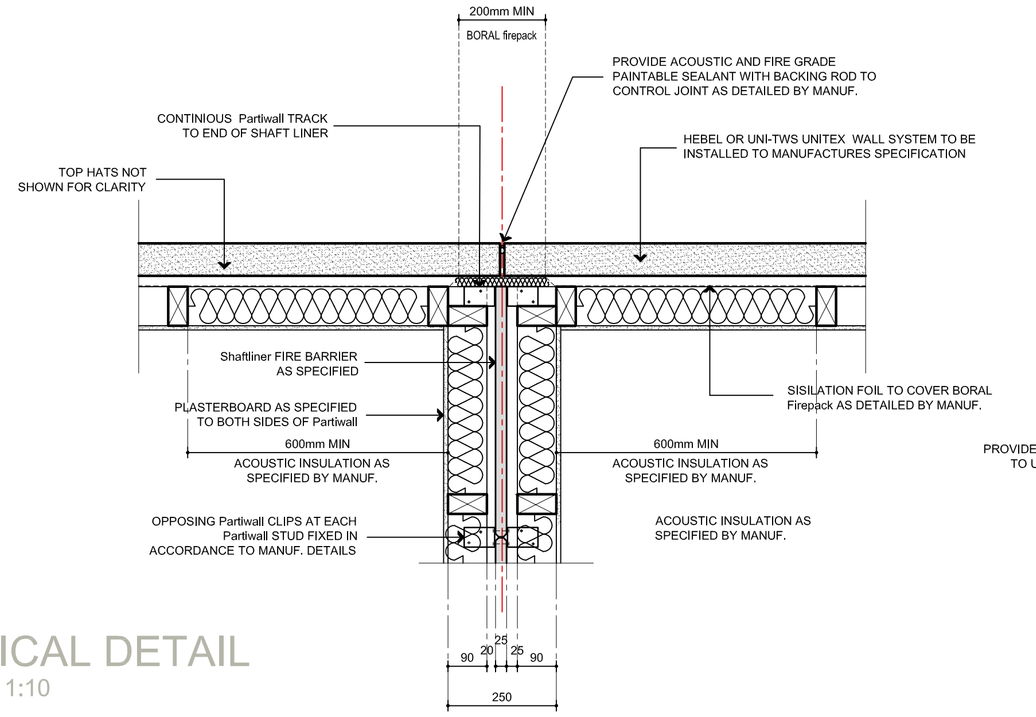

TYPICAL DETAIL

SCALE 1:10

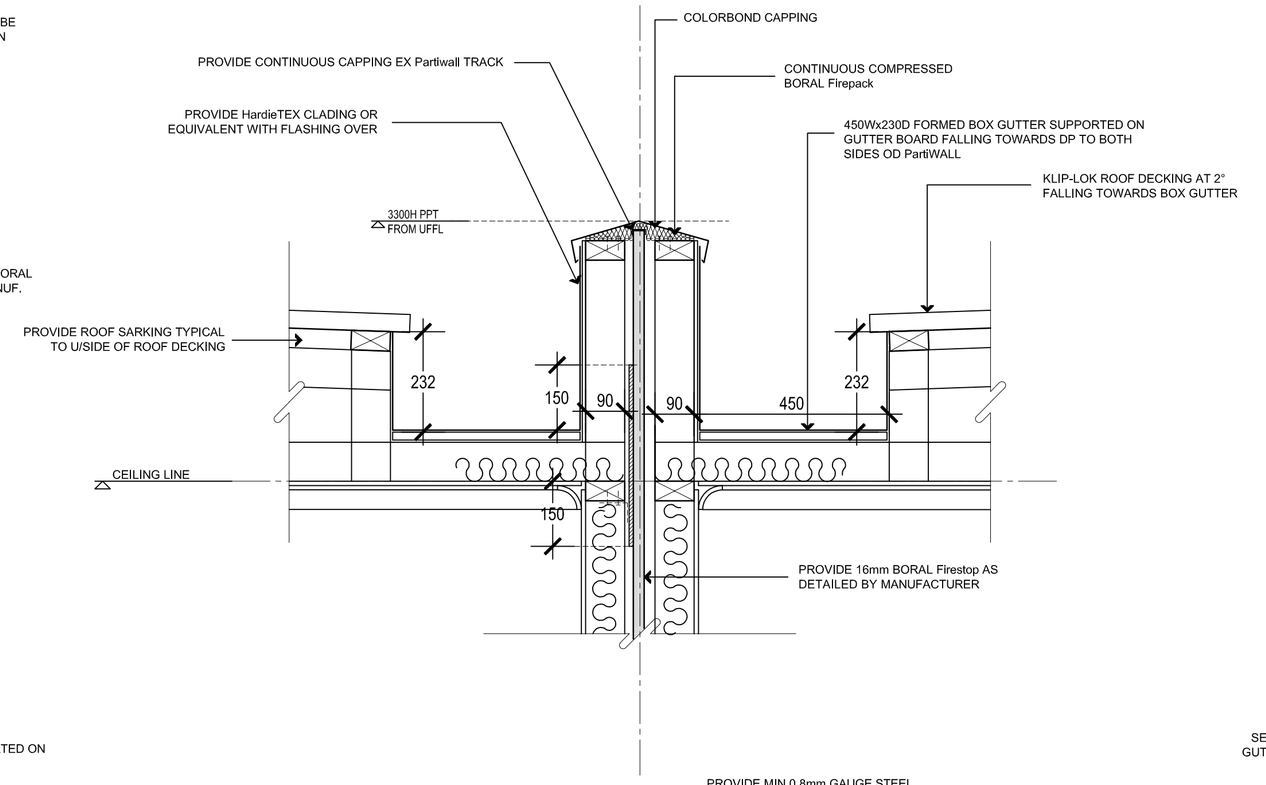

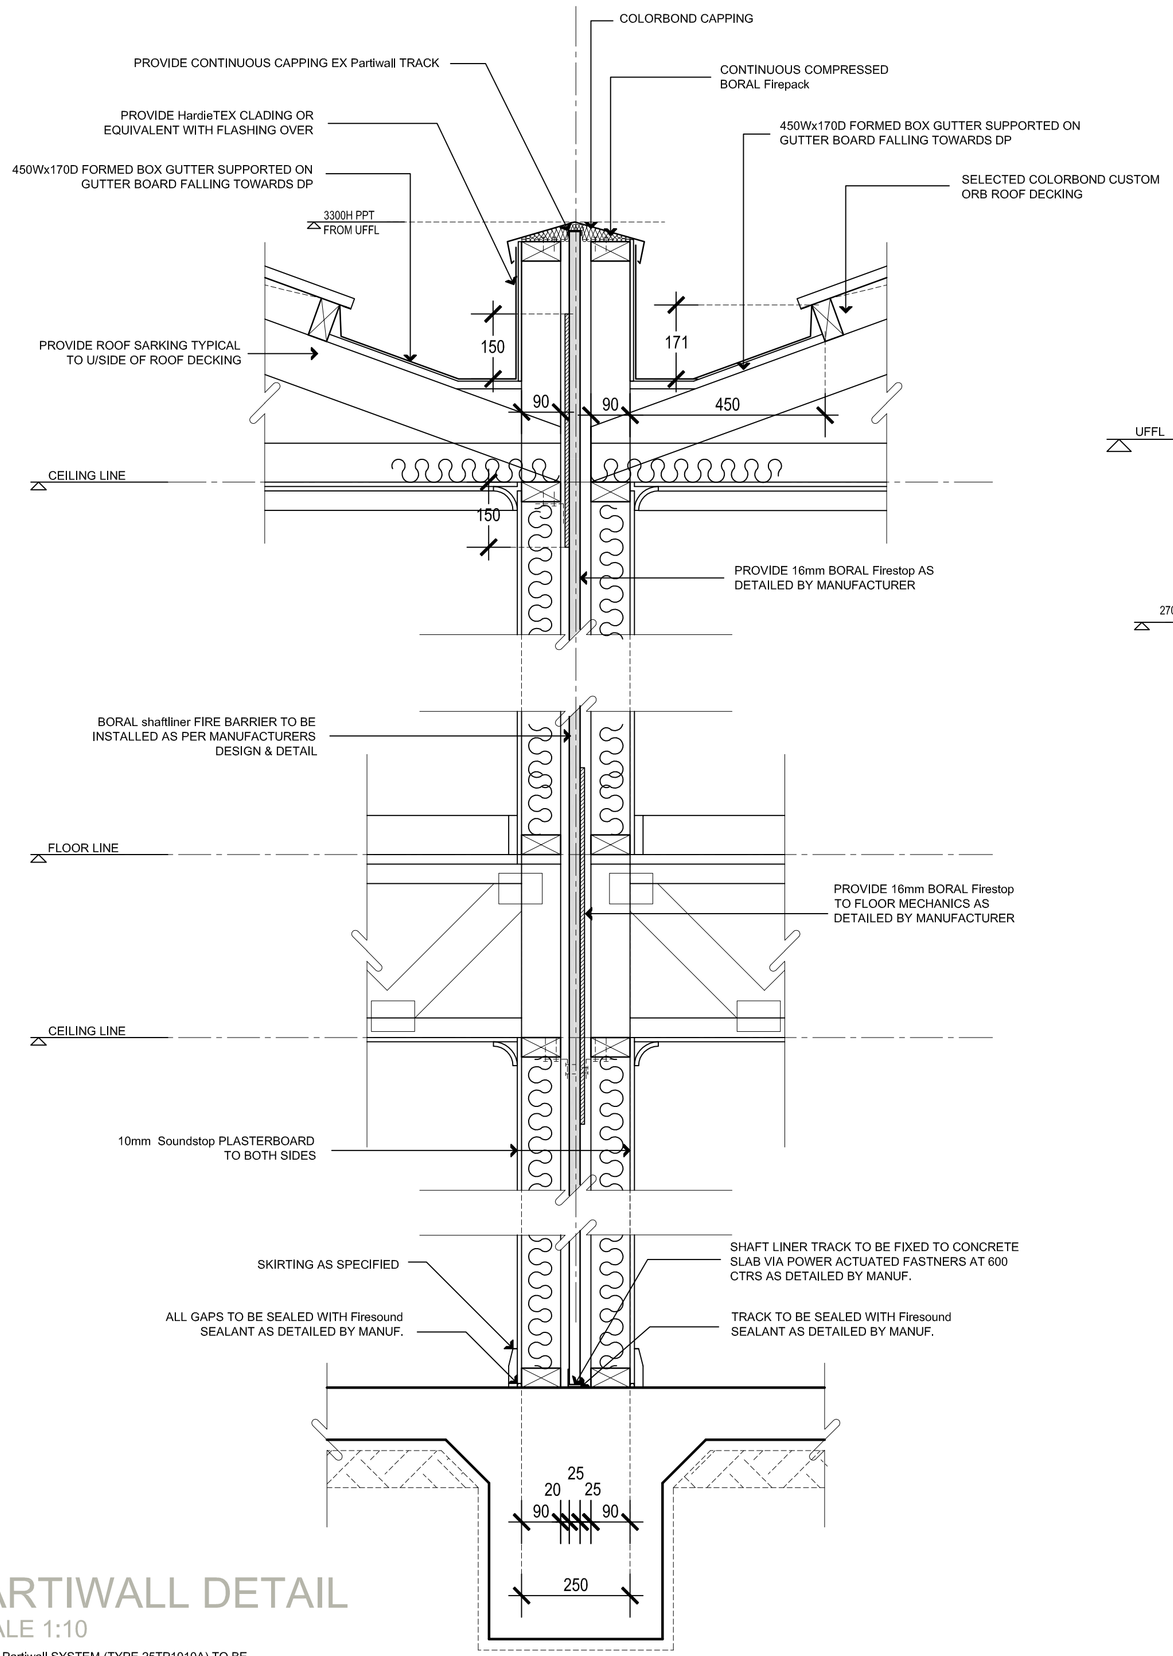

PARTIWALL DETAIL

SCALE 1:10

BORAL Partiwall SYSTEM (TYPE 25TP1010A) TO BE INSTALLED AS PER MANUFACTURERS SPECIFICATIONS TO ACHIEVE A FRL NOT LESS THAN 60/60/60.
IF STEEL FRAME CONSTRUCTION IS ADOPTED ENSURE THAT 90mm FRAME IS USED TO TO PartiWALL SYSTEM.
CONTACT BORAL FOR ALTERNATIVE CLIP FIXING DETAIL.

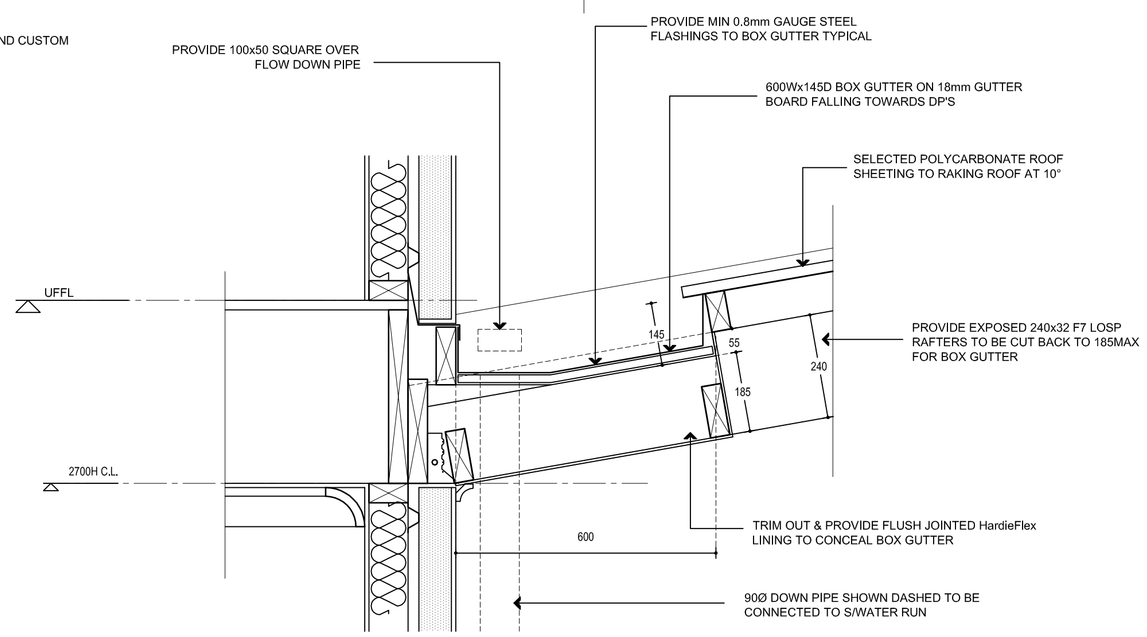

TYPICAL ALFRESCO DETAIL

scale 1:10

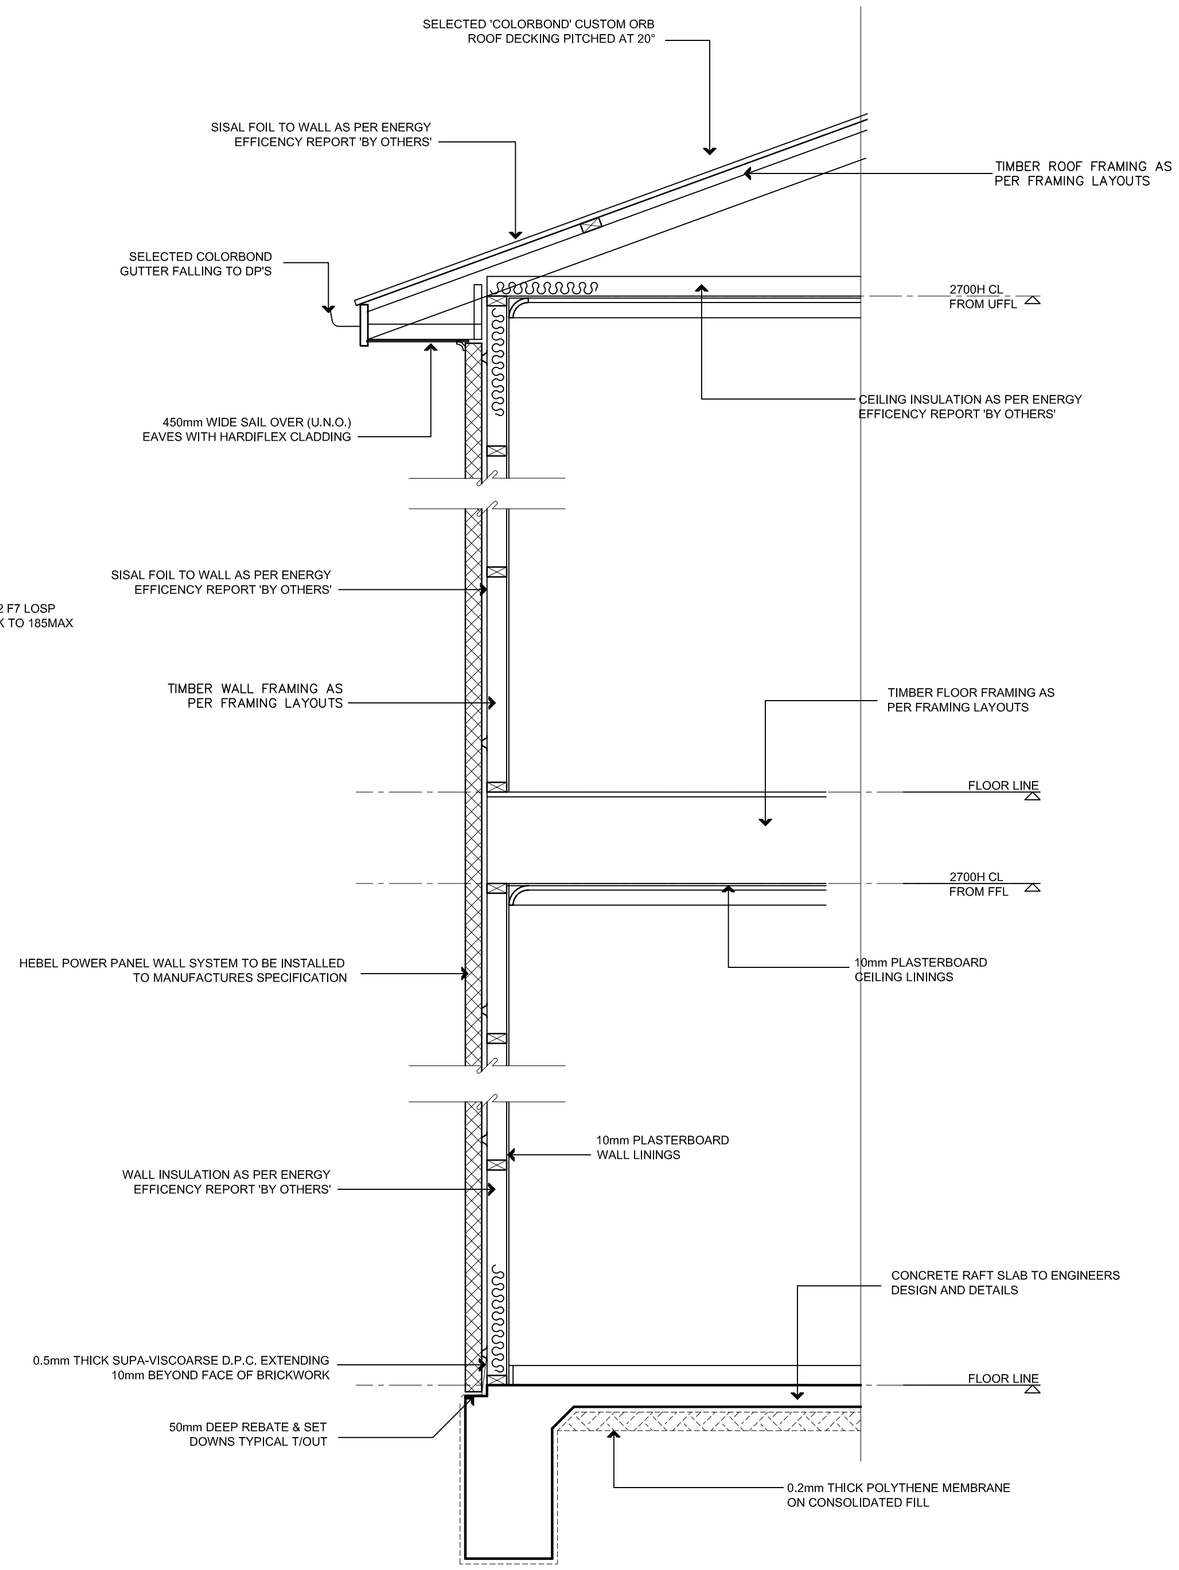

TYPICAL PART SECTION

SCALE 1:20

D'ANDREA AND ASSOCIATES
BUILDING DESIGNERS
T 08 8272 6632
F 08 8272 4465
E adandrea@charlot.net.au
Suite 11 467 Fullarton Road Highgate
SA 5063
© COPYRIGHT D'ANDREA AND ASSOCIATES (SA) PTY LTD

PROPOSED 7 TWO STOREY DWELLINGS
AT 50-52 WINDSOR ST MAGILL
FOR: WP PROPERTY GROUP

ARCHITECTURAL DRAWINGS TO BE READ IN CONJUNCTION WITH ENGINEERS SOIL REPORT & MBA SPECIFICATION.

ALL DIMENSIONS AND LEVELS TO BE CONFIRMED PRIOR TO THE COMMENCEMENT OF ANY WORK. ANY DISCREPANCY TO BE REPORTED TO THIS OFFICE IMMEDIATELY.

PRELIMINARY PLAN FOR CONFIRMATION	☐
PLANNING APPLICATION	☐
BUILDING APPLICATION	07-02-2019 ☒
DRAWN:	SHEET:
DATE:	SCALE:

AMENDMENTS:

ISSUE DATE	REVISION	COMMENTS

SECTION/DETAILS
DWELLINGS 1 - 7

A - 06

CERTIFICATION ISSUE