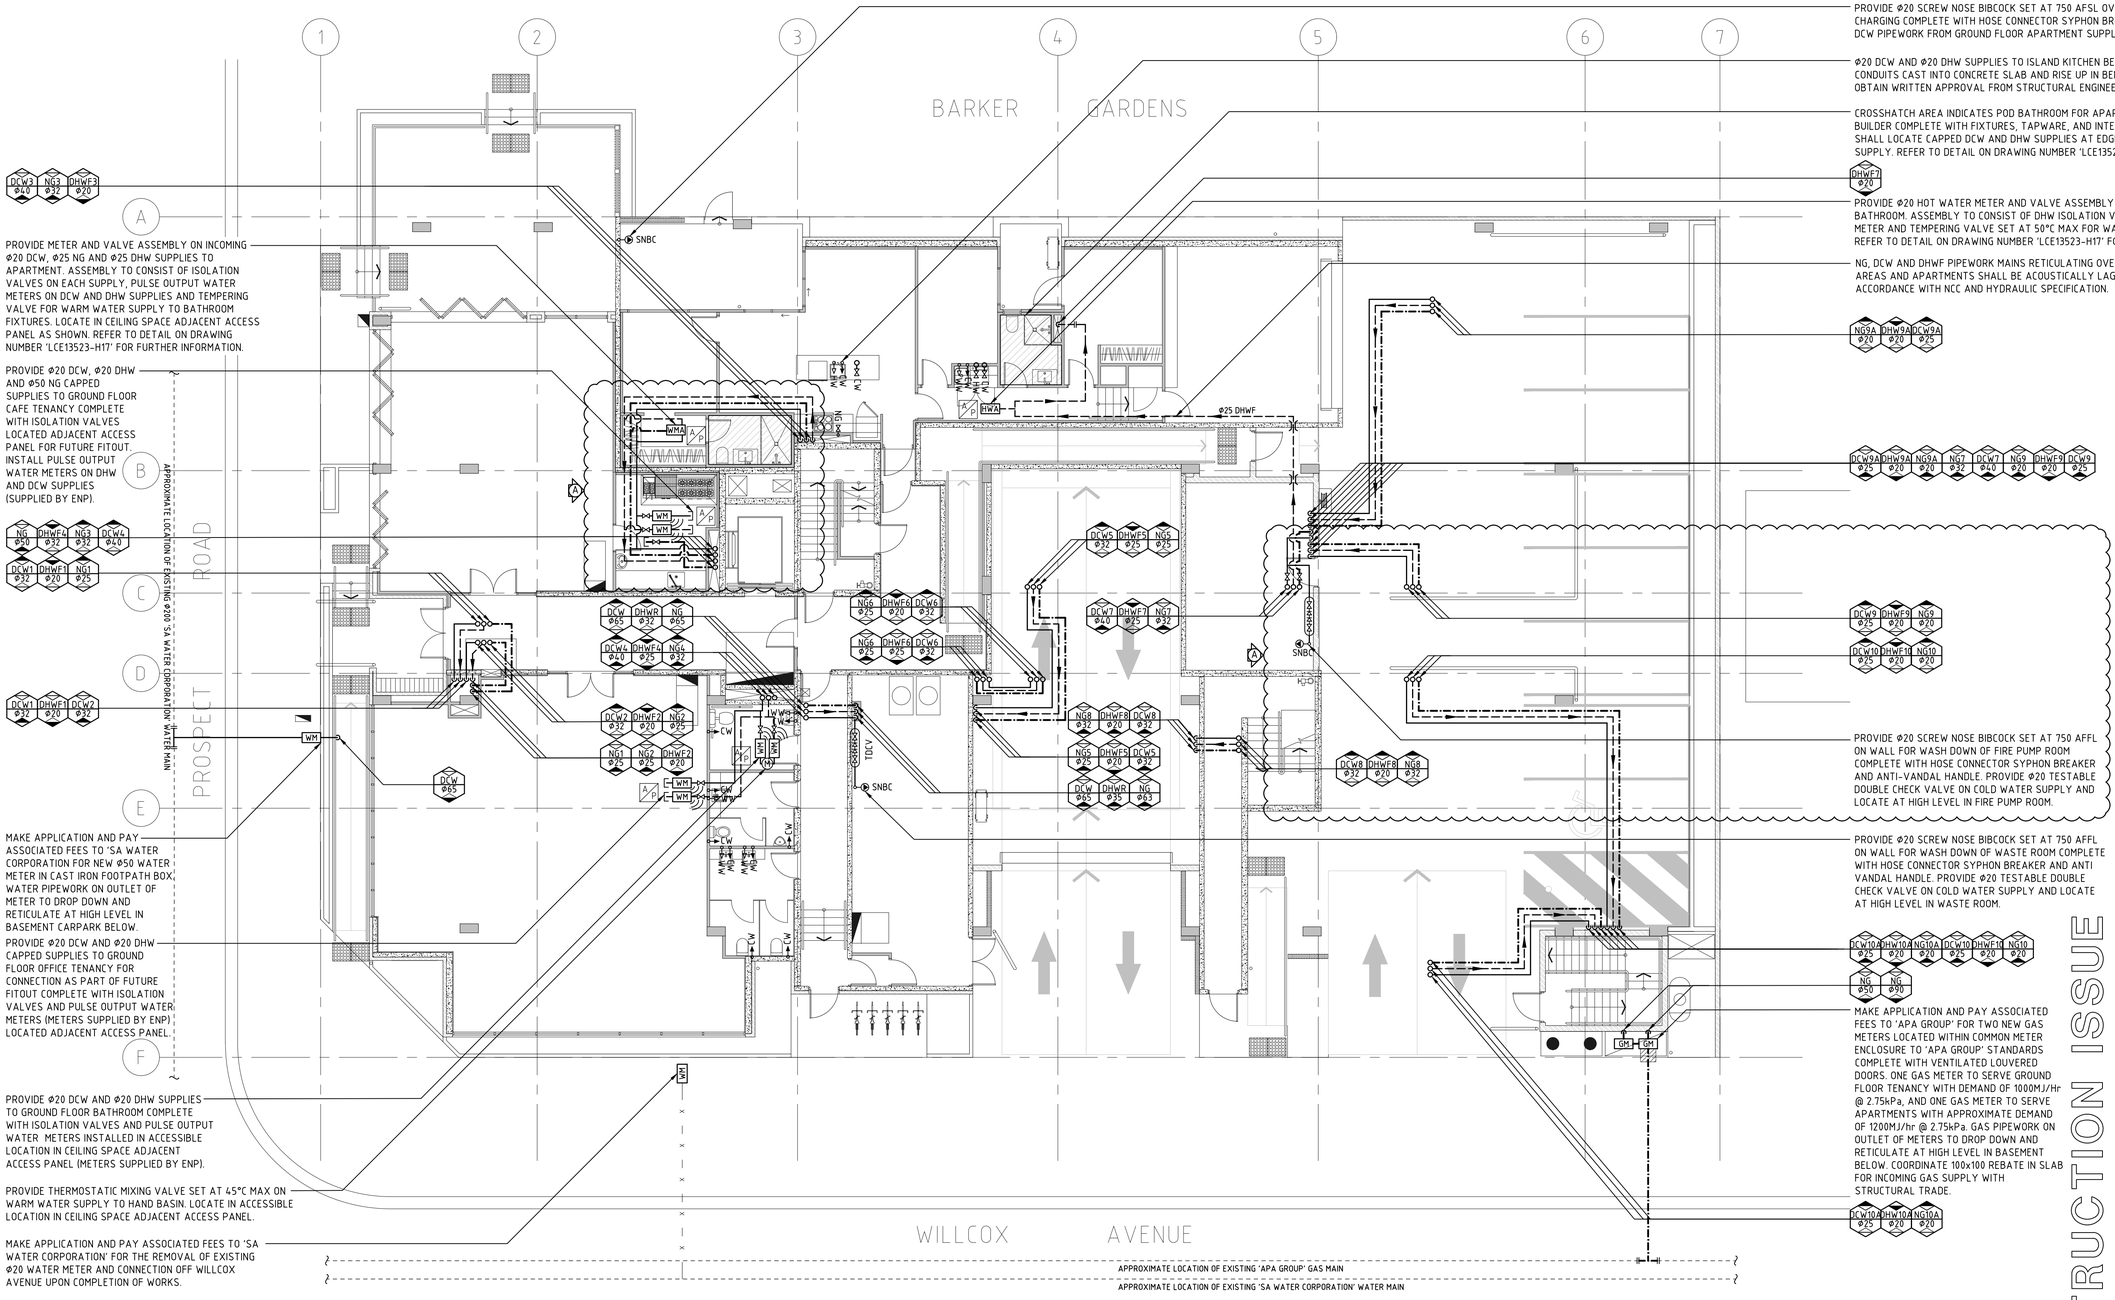

CONSTRUCTION ISSUE

REV'N	DESCRIPTION	DATE	CHK'D
A	CONSTRUCTION ISSUE	21.09.18	AS

LUCID
CONSULTING AUSTRALIA
Level 3/169 Pirie St Adelaide SA 5000
Phone: (08) 8407 9700
Email: adelaide@lucidconsulting.com.au

CLIENT
CITIFY
bfc

PROJECT
THE WILLCOX APARTMENTS
117 PROSPECT ROAD, PROSPECT

DRAWING
GROUND FLOOR WATER AND GAS RETICULATION ARRANGEMENT

HYDRAULIC SERVICES

SCALE	DATE	
1:100@A1	SEPTEMBER 2018	
DESIGNED	DRAWN	No. IN SET
JZ	JZ/OD	10 OF 17
DRAWING NUMBER		REVISION
LCE13523-H10		A