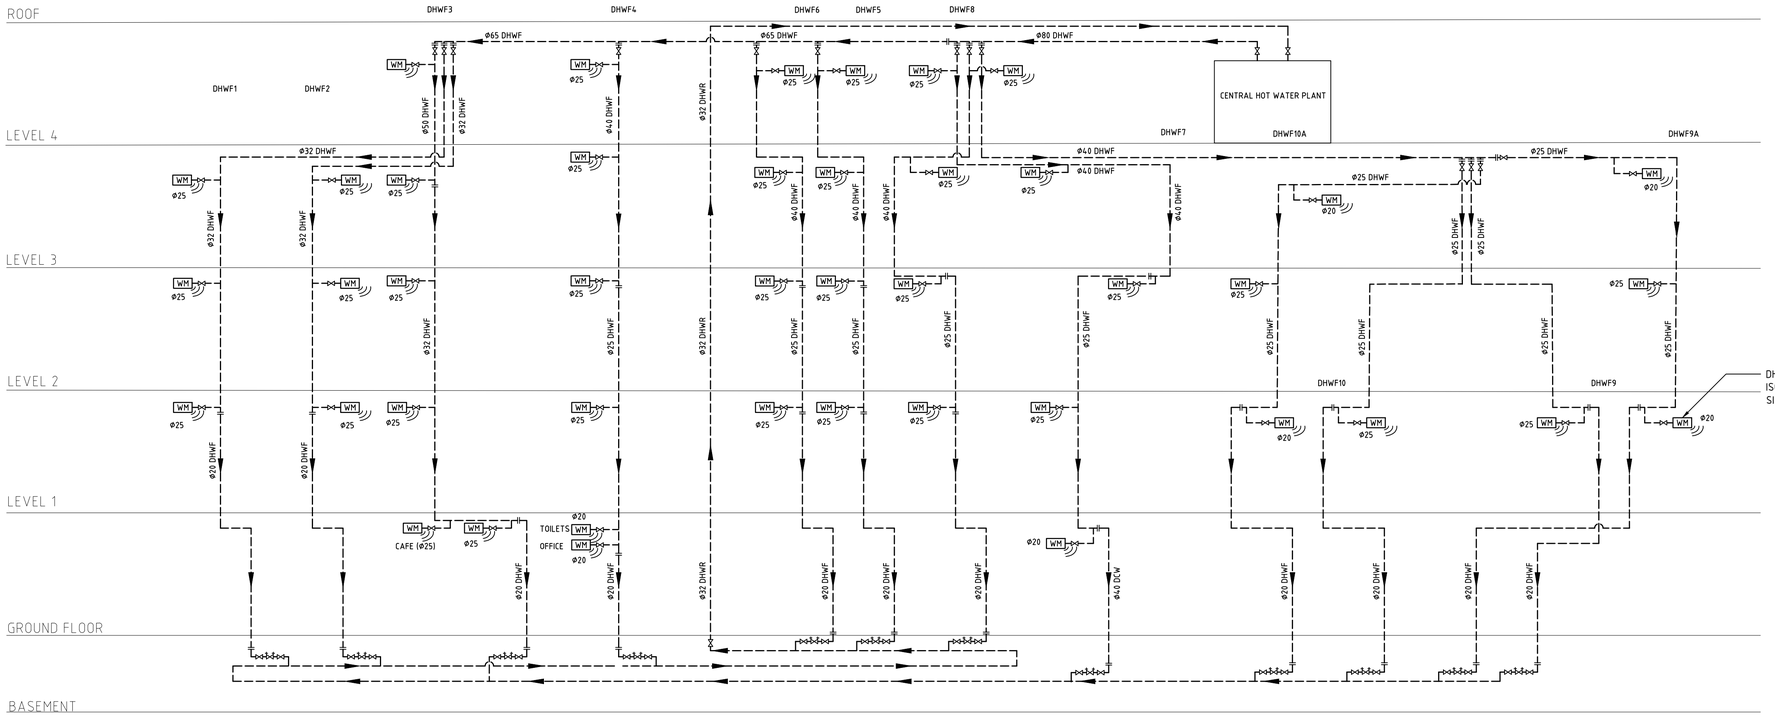

HOT WATER SCHEMATIC

NOT TO SCALE
FOR INFORMATION ONLY

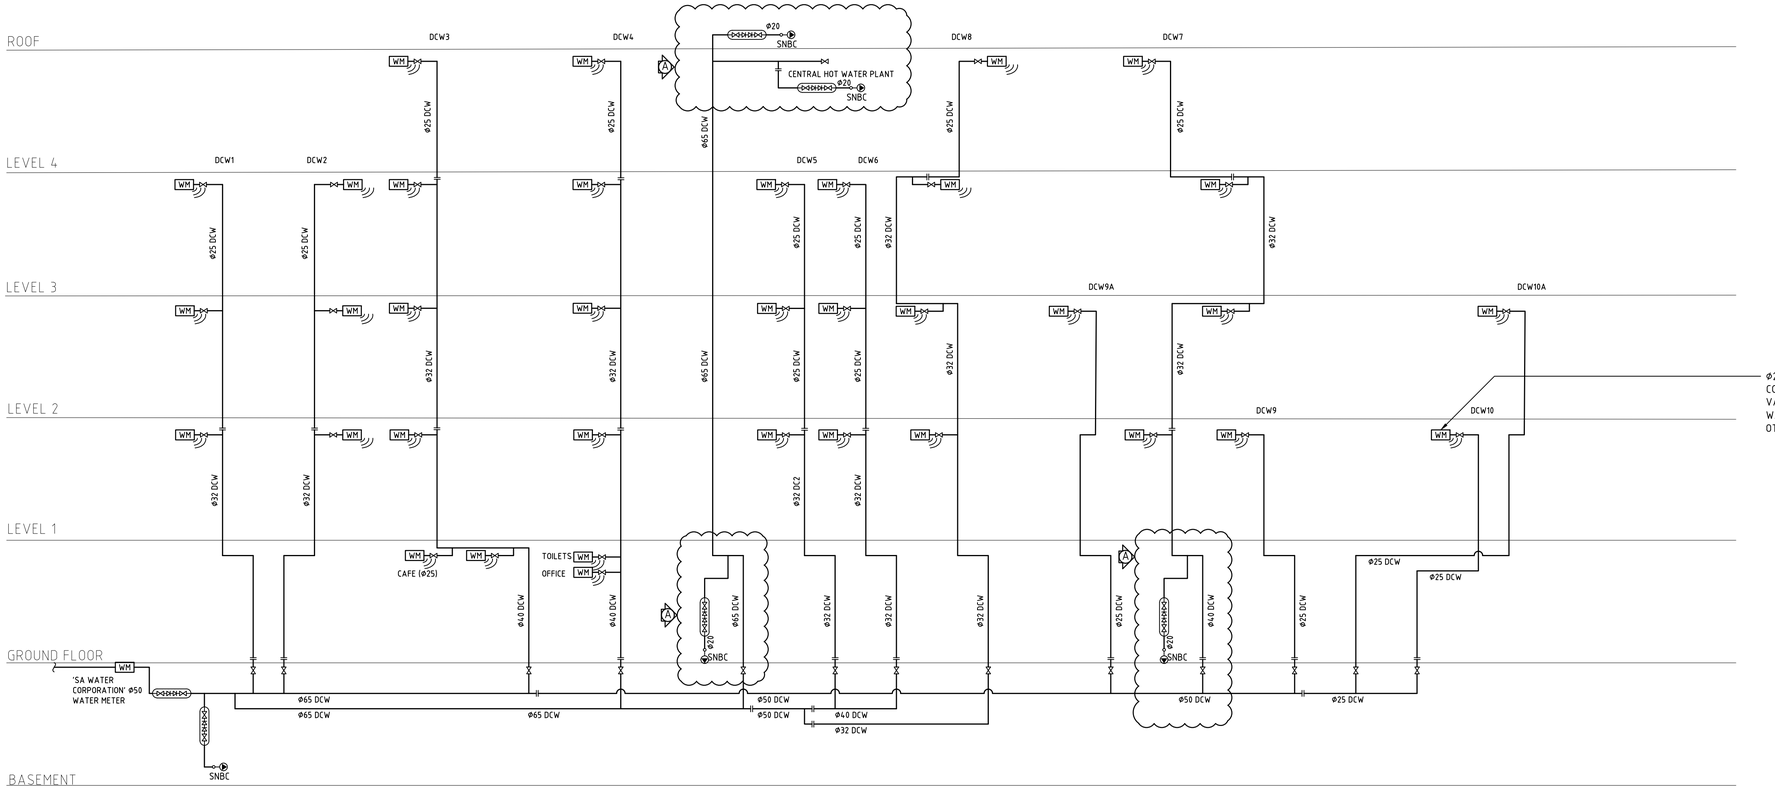

COLD WATER SCHEMATIC

NOT TO SCALE
FOR INFORMATION ONLY

CONSTRUCTION ISSUE

REV'N	DESCRIPTION	DATE	CHK'D
A	CONSTRUCTION ISSUE	21.09.18	AS

LUCID
CONSULTING AUSTRALIA
Level 3/169 Pirie St Adelaide SA 5000
Phone: (08) 8407 9700
Email: adelaide@lucidconsulting.com.au

CLIENT
CITIFY
bfc

PROJECT
THE WILLCOX APARTMENTS
117 PROSPECT ROAD, PROSPECT

DRAWING
HOT WATER AND COLD WATER SCHEMATICS

HYDRAULIC SERVICES

SCALE	DATE
NTS@A1	SEPTEMBER 2018

DESIGNED	DRAWN	No. IN SET
JZ	ML	16 OF 17

DRAWING NUMBER: LCE13523-H16
REVISION: A